The Park at Woodhaven

MASTER PLAN

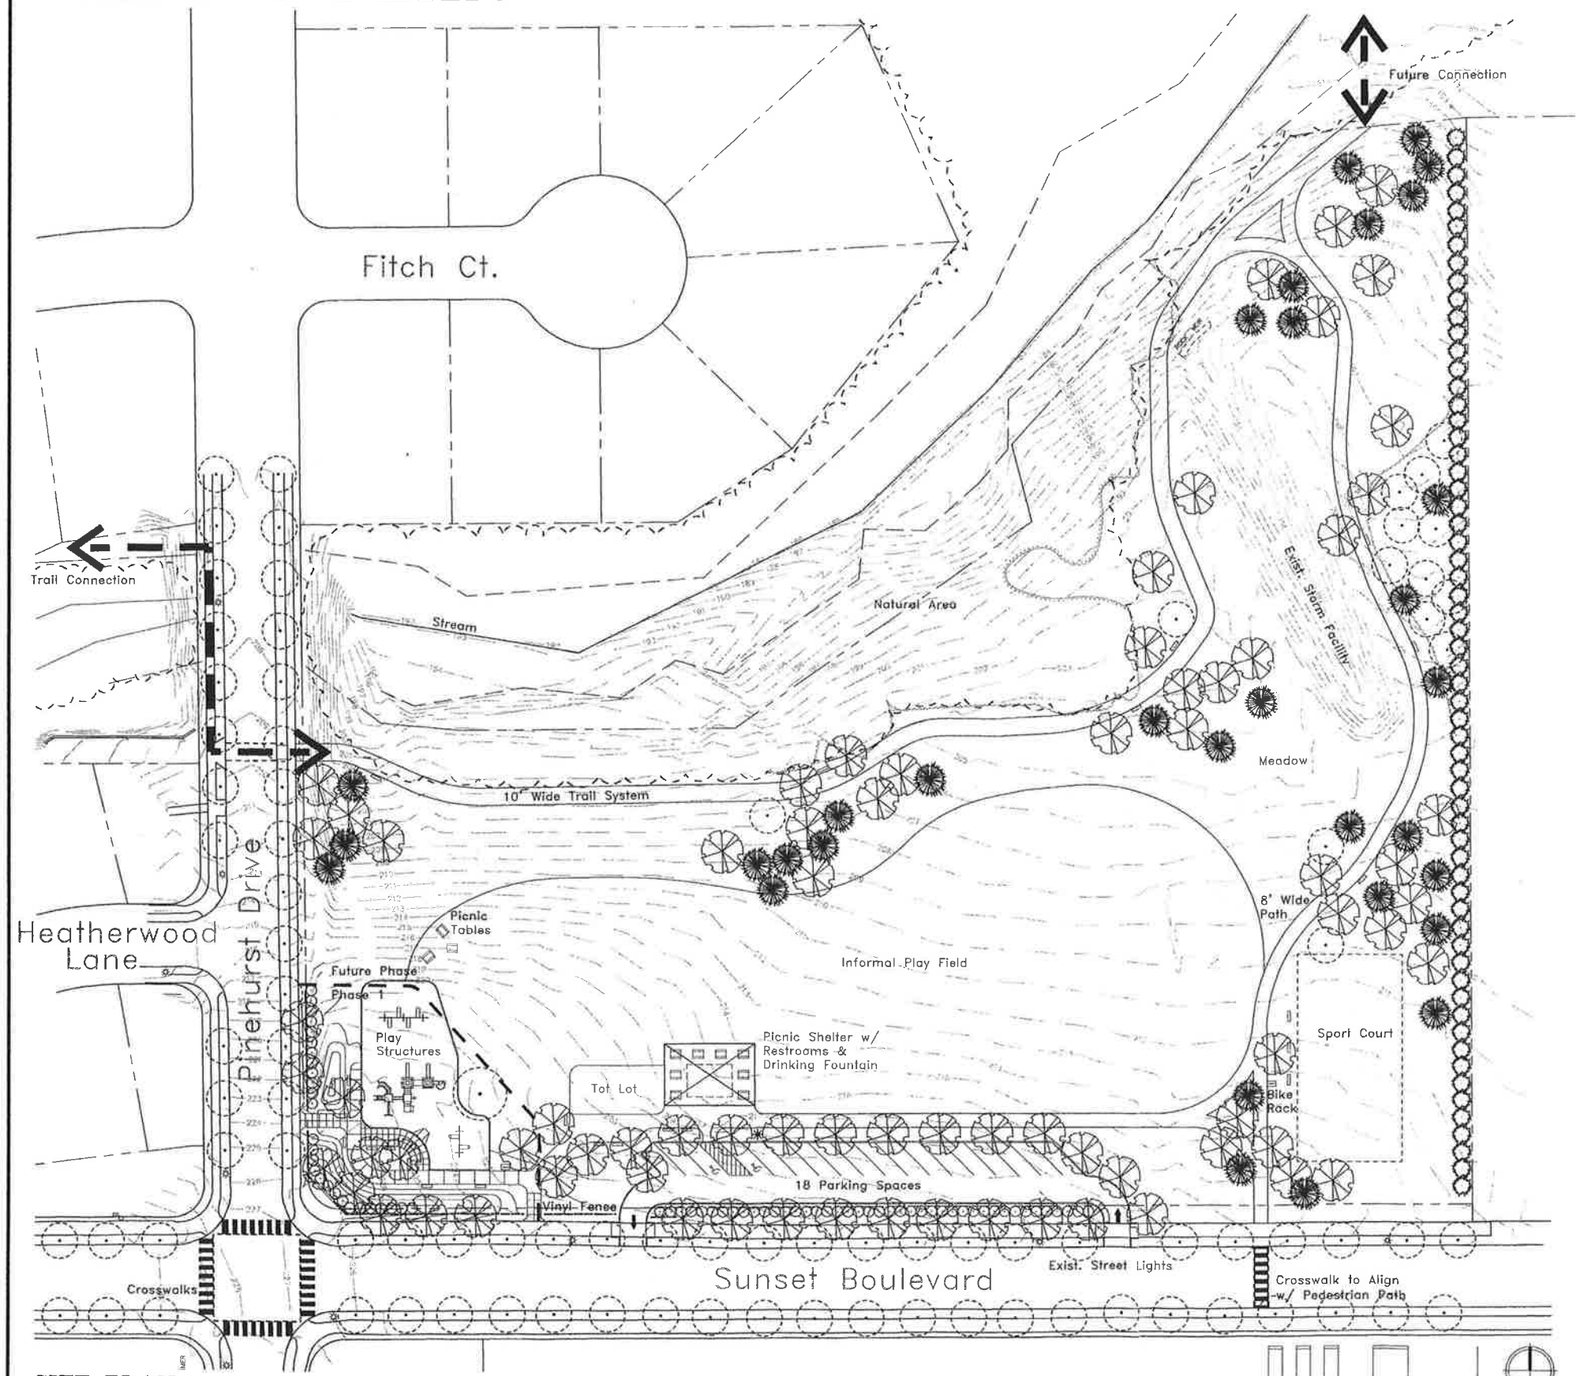

SITE PLAN

Plan

1" = 40'

PARK ELEMENTS

- Picnic Shelter
- Restrooms
- Play Structures
- Sitting Areas / Benches
- Entry Signage
- Picnic Tables
- Berms
- Informal Play Field
- Bike Racks
- Parking w/ Security Lighting
- Trail System
- Evergreen Screens
- Trash Receptacles
- Animal Waste Dispensers

Note:
Underground irrigation will be provided in landscaped and informal play areas.

Approved: Date:

Mark Cottle, Mayor

Bob Blair, Co-chair, Parks Advisory Board

Dan King, Co-chair, Parks Advisory Board

BOARDMAN STUDIO

10-15-01