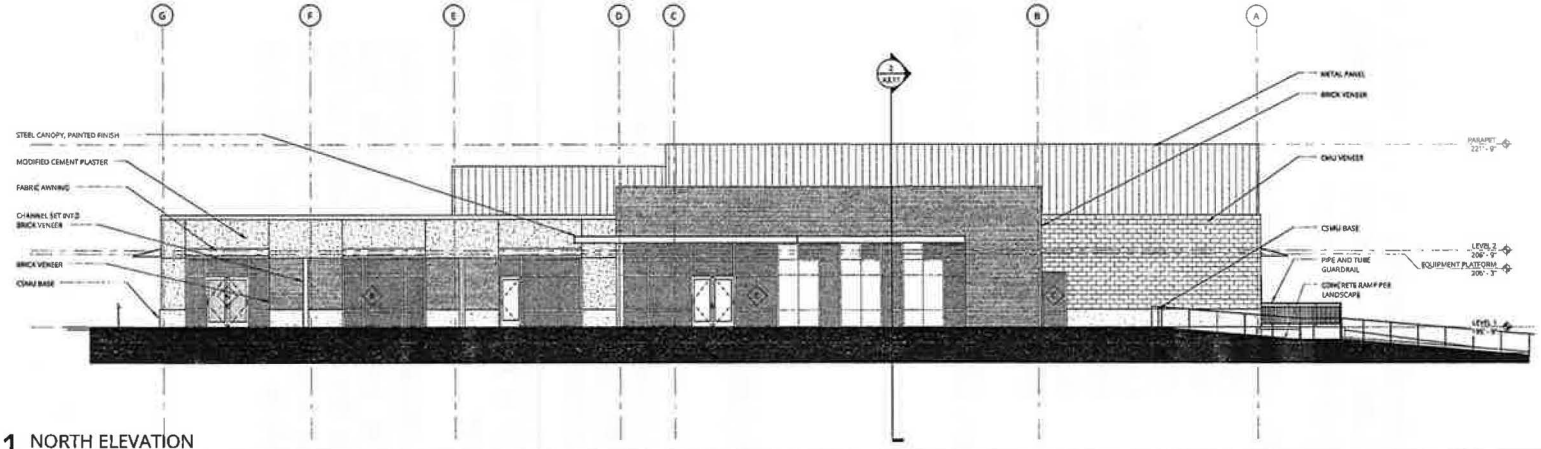

1 NORTH ELEVATION

A3.01 | 1/8" = 1'-0"

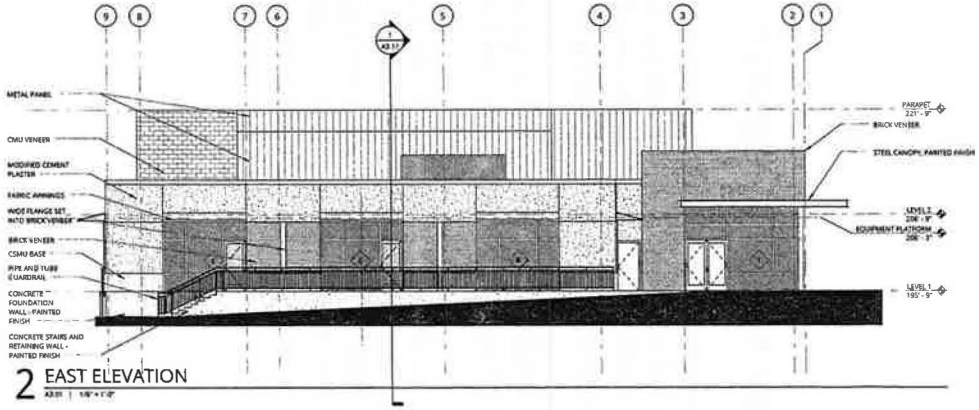

2 EAST ELEVATION

A3.01 | 1/8" = 1'-0"

Ankrom Moisan™

8720 SW MACADAM AVENUE, SUITE 100
PORTLAND, OR 97219
T 503-245-7100

117 SOUTH MAIN STREET, SUITE 400
SEATTLE, WA 98104
T 206-576-1600

© ANKROM MOISAN ARCHITECTS, INC.

HHPR

CIVIL
205 SW SPOKANE SUITE 200
PORTLAND, OR 97202
T 503-221-1131

LANGO HANSEN

LANDSCAPE
1100 NW GLISAN #38
PORTLAND, OR 97209
T 503-295-2437

AFGHAN ASSOCIATES, INC

STRUCTURAL
4875 SW GRIFFITH DRIVE, SUITE 300
BEAVERTON, OR 97005
T 503-620-3030

INTERFACE ENGINEERING

MECHANICAL, ELECTRICAL, PLUMBING
708 SW THIRD AVENUE, SUITE 400
PORTLAND, OR 97204
T 503-282-2356

PLA DESIGNS

THEATER
8230 SW ZABAGO TERRACE
ALOHA, OR 97007
T 503-642-2168

LISTEN ACOUSTICS

ACOUSTICAL ENGINEER
404 NW 10TH AVE, SUITE 200
PORTLAND, OR 97209
T 503-241-5255

SHERWOOD COMMUNITY CENTER

22832 WASHINGTON ST.
SHERWOOD, OR 97140
CITY OF SHERWOOD

REVISION	DATE	REASON FOR ISSUE

BUILDING ELEVATIONS

LAND USE SET

DATE 07/16/2013	REVISION
PROJECT NUMBER 081107	SHEET NUMBER A3.01
SCALE 1/8" = 1'-0"	