Site Plan

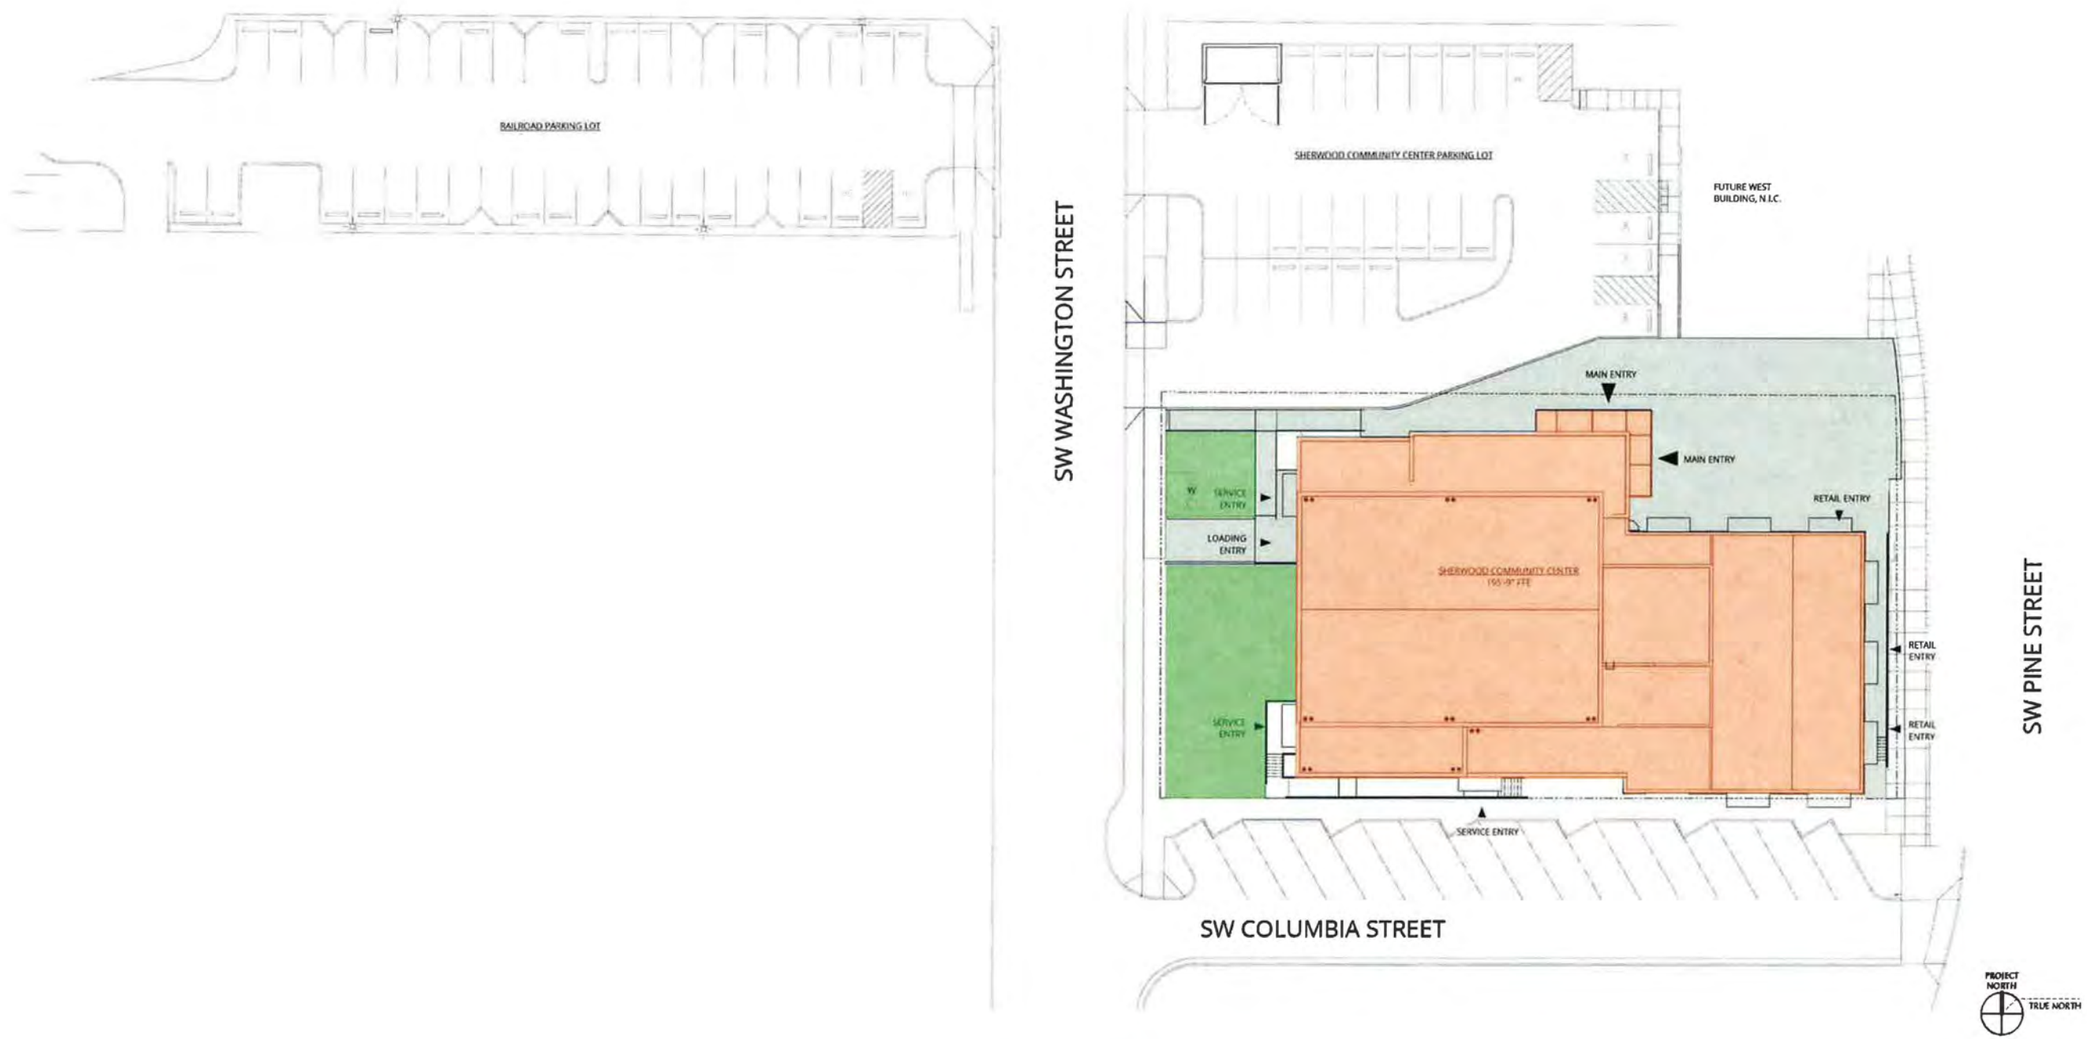
RAILROAD PARKING LOT
SW WASHINGTON STREET
SHERWOOD COMMUNITY CENTER PARKING LOT
FUTURE WEST BUILDING, N.I.C.
MAIN ENTRY
MAIN ENTRY
RETAIL ENTRY
W SERVICE ENTRY
LOADING ENTRY
SHERWOOD COMMUNITY CENTER
RETAIL ENTRY
RETAIL ENTRY
SERVICE ENTRY
SERVICE ENTRY
SW PINE STREET
SW COLUMBIA STREET
PROJECT NORTH
TRUE NORTH