Preferred Alternative C Concept Rollplot

Preliminary Design Subject to Change

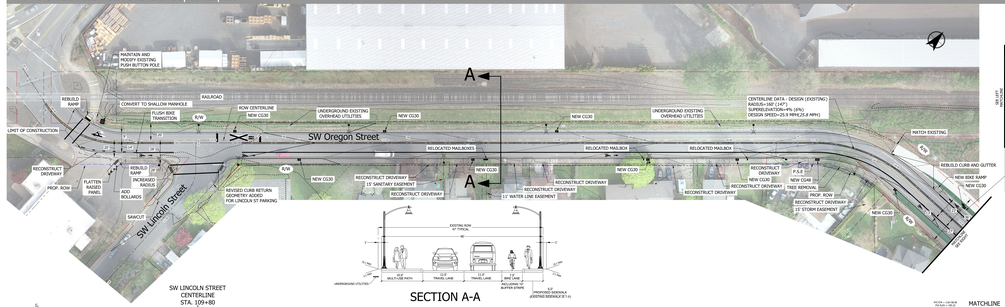

SECTION A-A

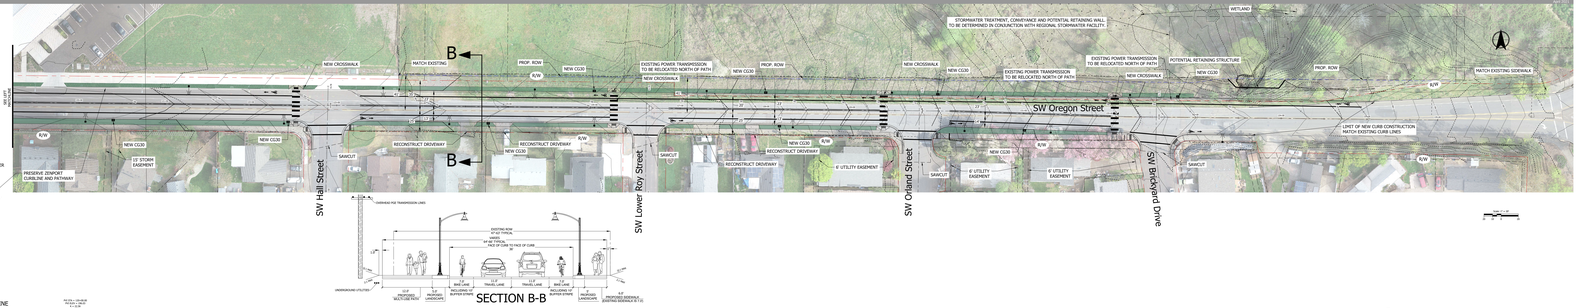

SECTION B-B

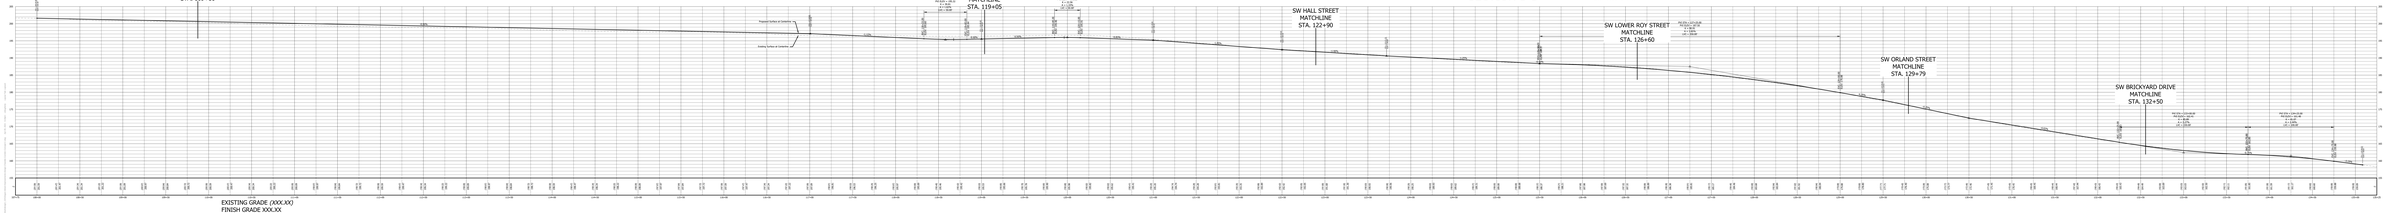

KITTELSON & ASSOCIATES
TRANSPORTATION ENGINEERING PLANNING

Oregon Street Improvements
Sherwood, Oregon