TRAFFIC IMPACTS AND SIDEWALK CLOSURE
SUNSET BLVD SEWER EXTENSION
LANE CLOSURE ON SW SUNSET BLVD W/FLAGGING
EFFECTIVE DATES: SEPTEMBER TO OCTOBER 2016

CONTACT INFO:

CRAIG CHRISTENSEN, P.E.
PROJECT MANAGER
CITY OF SHERWOOD
503-925-2301

LEGEND

SIDEWALK CLOSURE

PEDESTRIAN DETOUR

CONSTRUCTION AREA

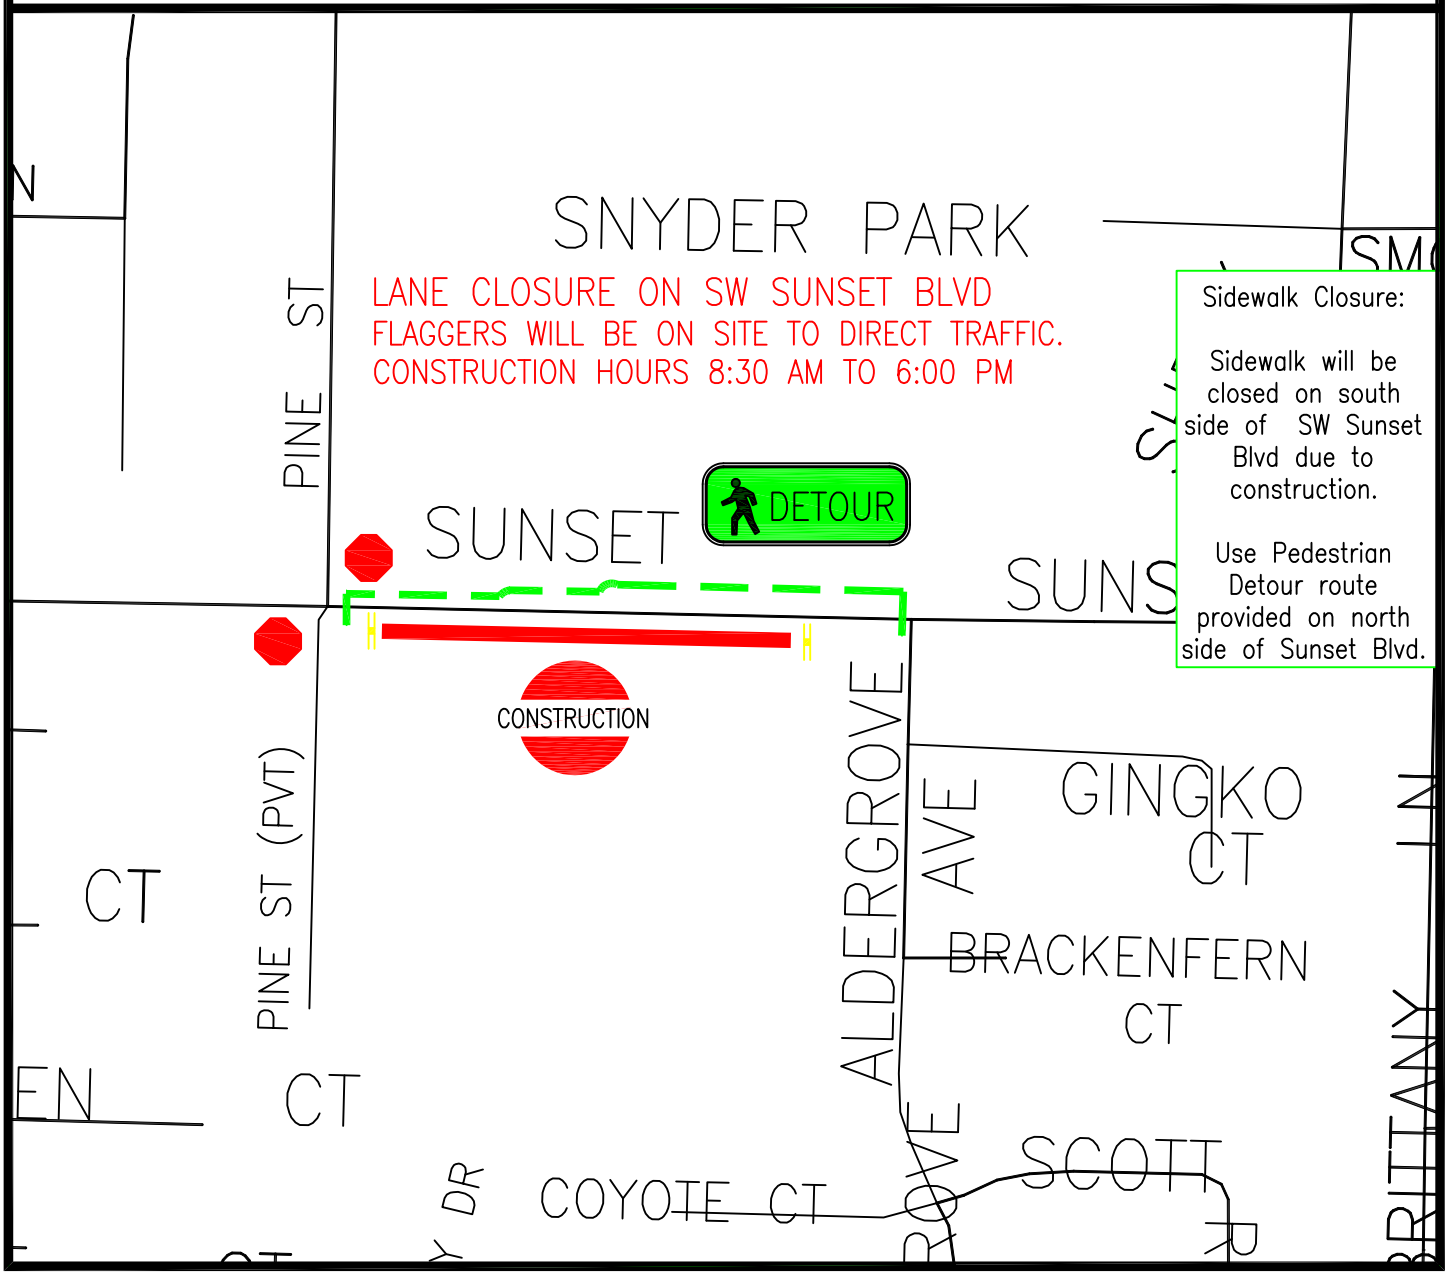

Sidewalk Closure:

Sidewalk will be closed on south side of SW Sunset Blvd due to construction.

Use Pedestrian Detour route provided on north side of Sunset Blvd.