Preliminary Plan and Profile

Preliminary Design Subject to Change
November 14, 2023

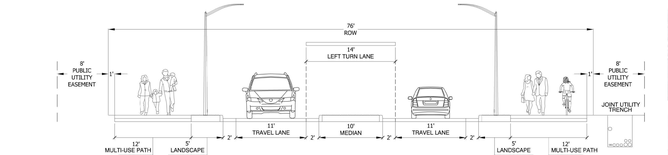

SECTION A-A

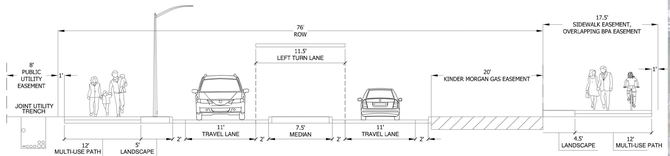

SECTION B-B

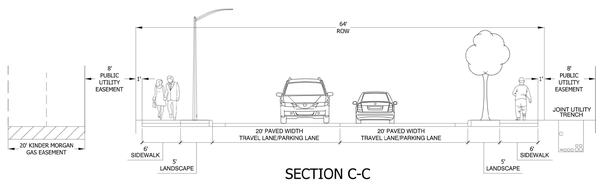

SECTION C-C

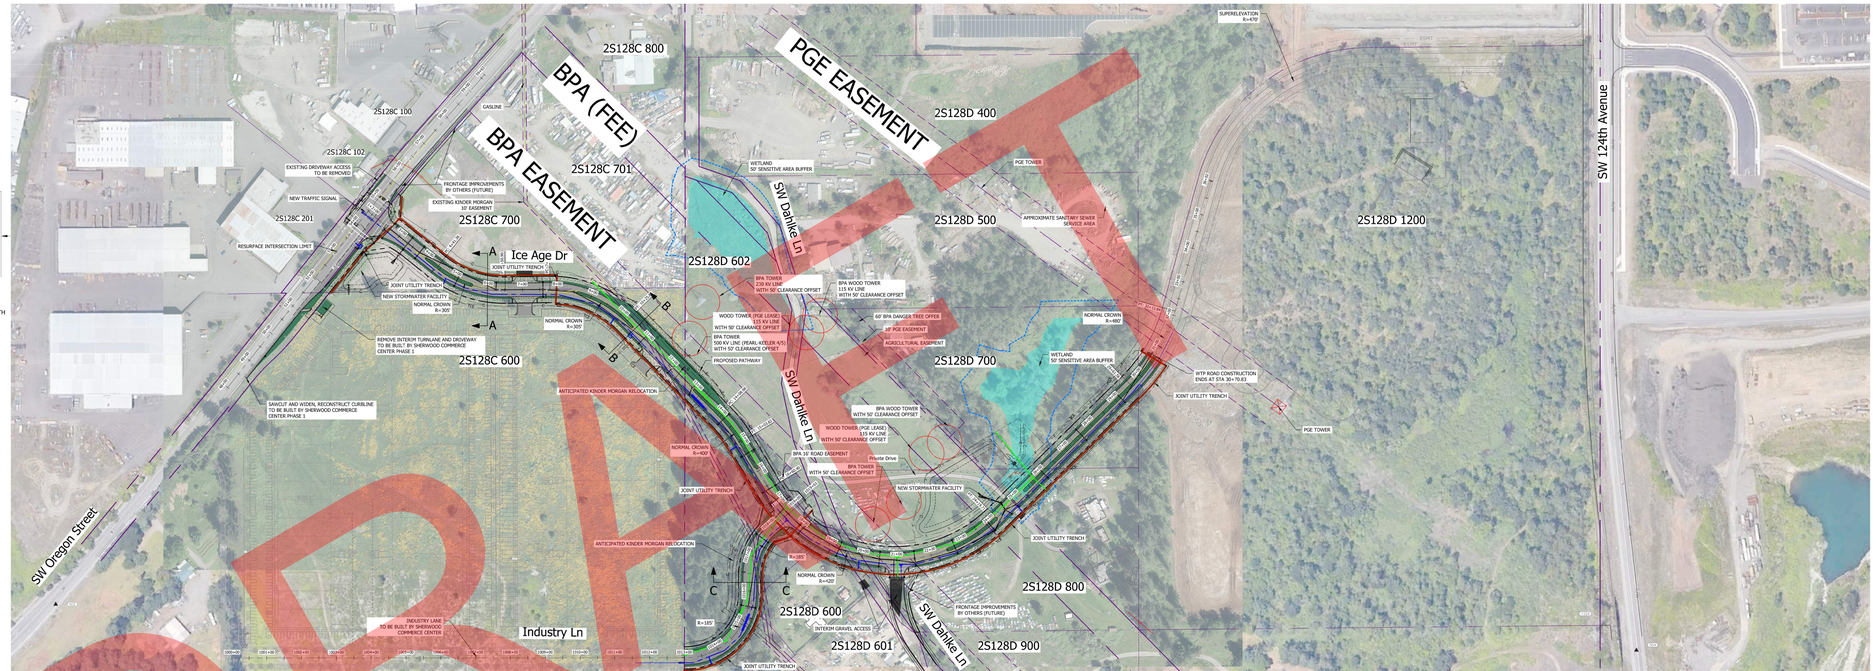

Industry Ln - Centerline Alignment
Vertical Scale 1"=4'
Horizontal Scale 1"=40'

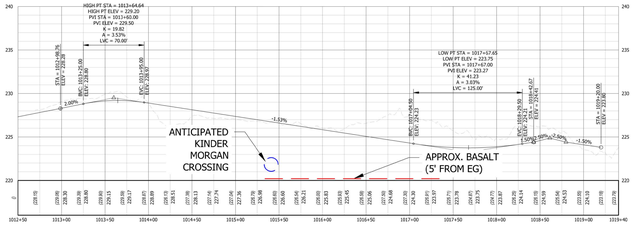

Ice Age Dr - Centerline Alignment
Vertical Scale 1"=6'
Horizontal Scale 1"=60'

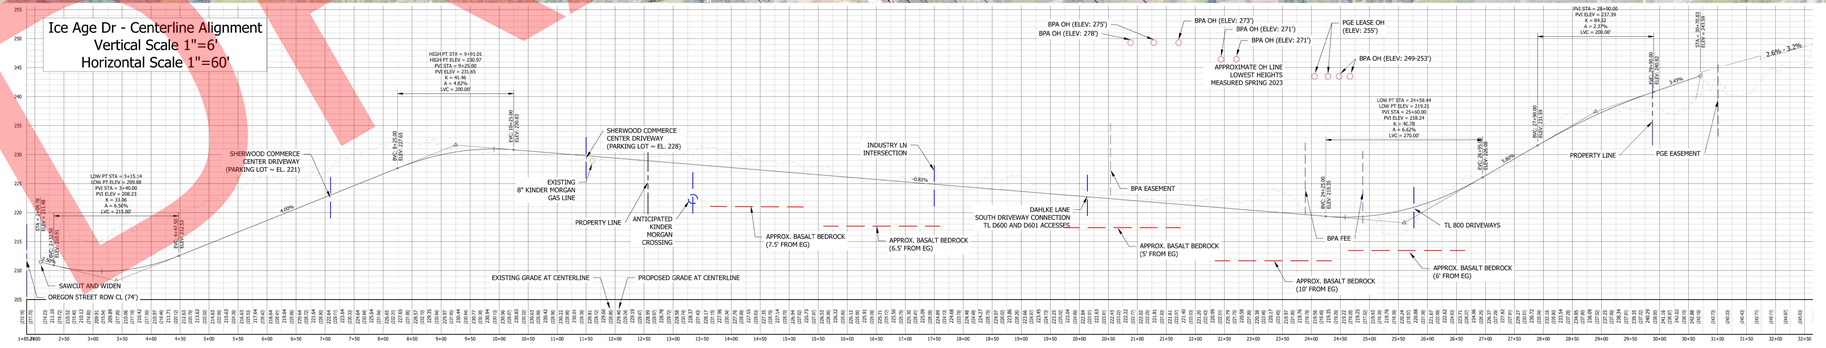

DRAFT

KITTELSON & ASSOCIATES
PHONE: (503) 535-7444 CONTACT: Tony Roos

Ice Age Drive Extension
Sherwood, OR