= 4' Porch Setback

= 15' Rear yard Setback

= 15' Porch Setback

= 12' Porch Setback

= 10' Porch Setback

= 8' Porch Setback

ALL PRODUCT WITH 20' Driveways

ALL PRODUCT 4' Sideyard Setback, unless 0' Attached

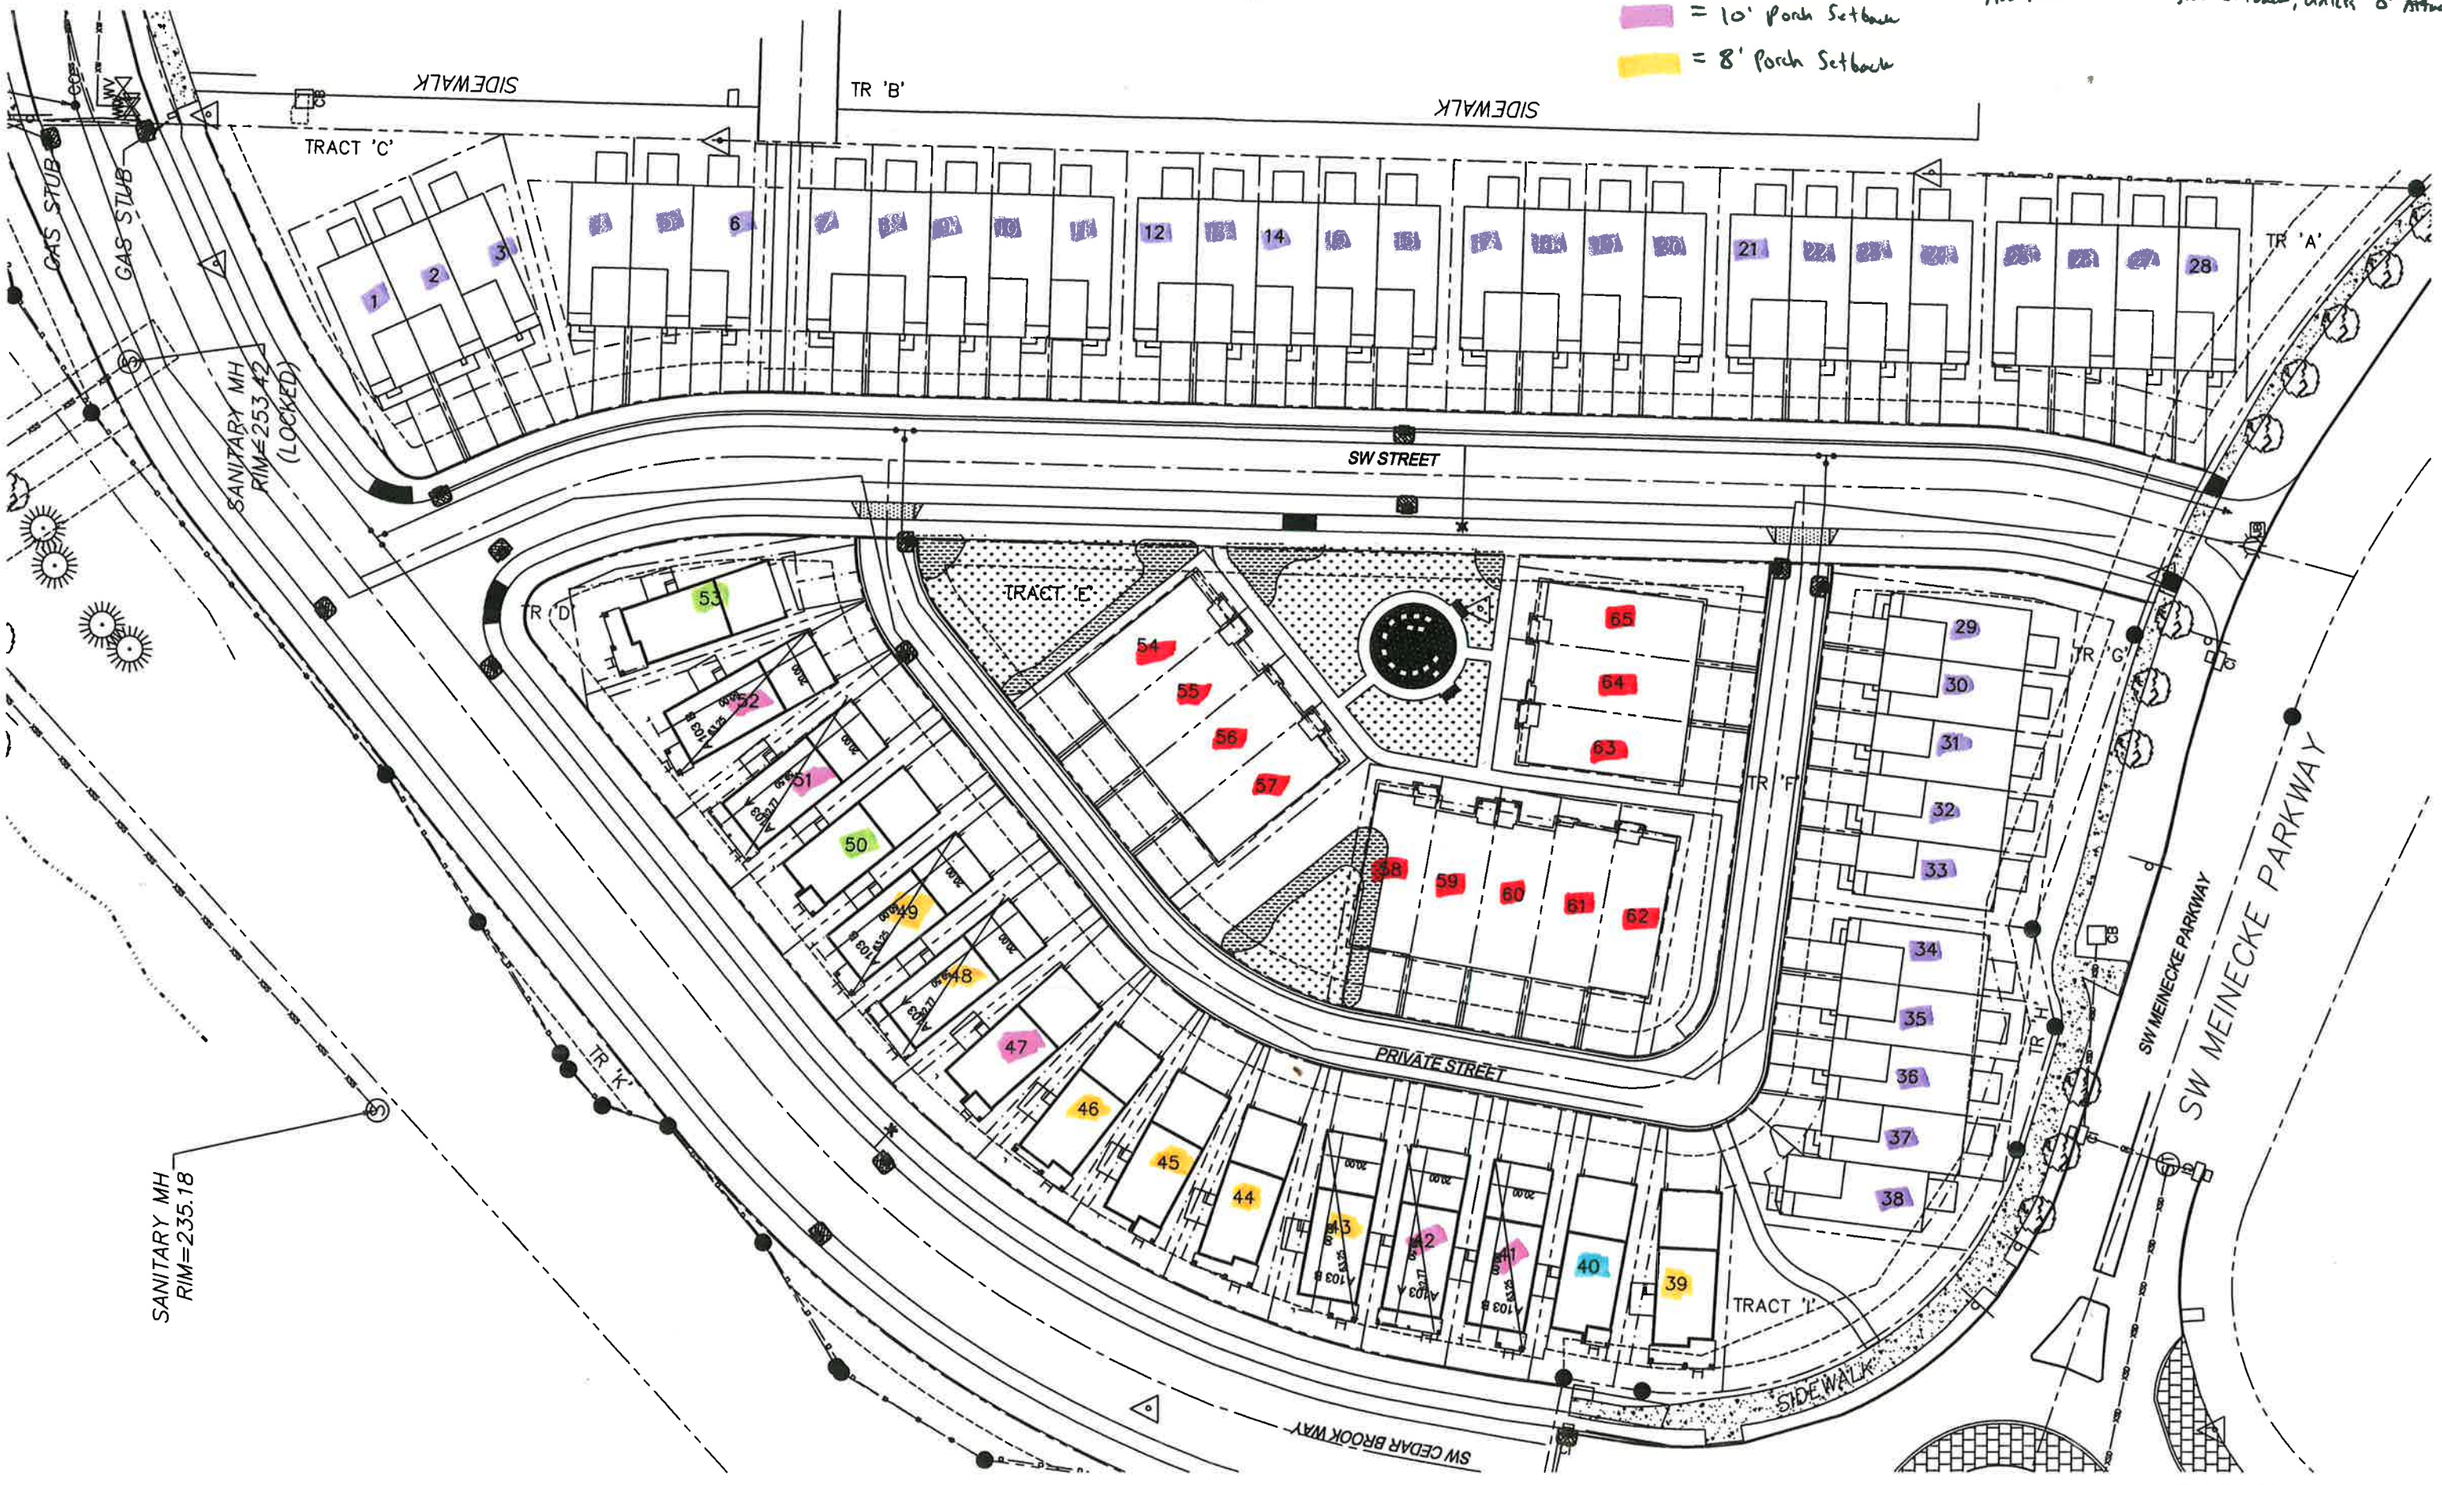

Exhibit N