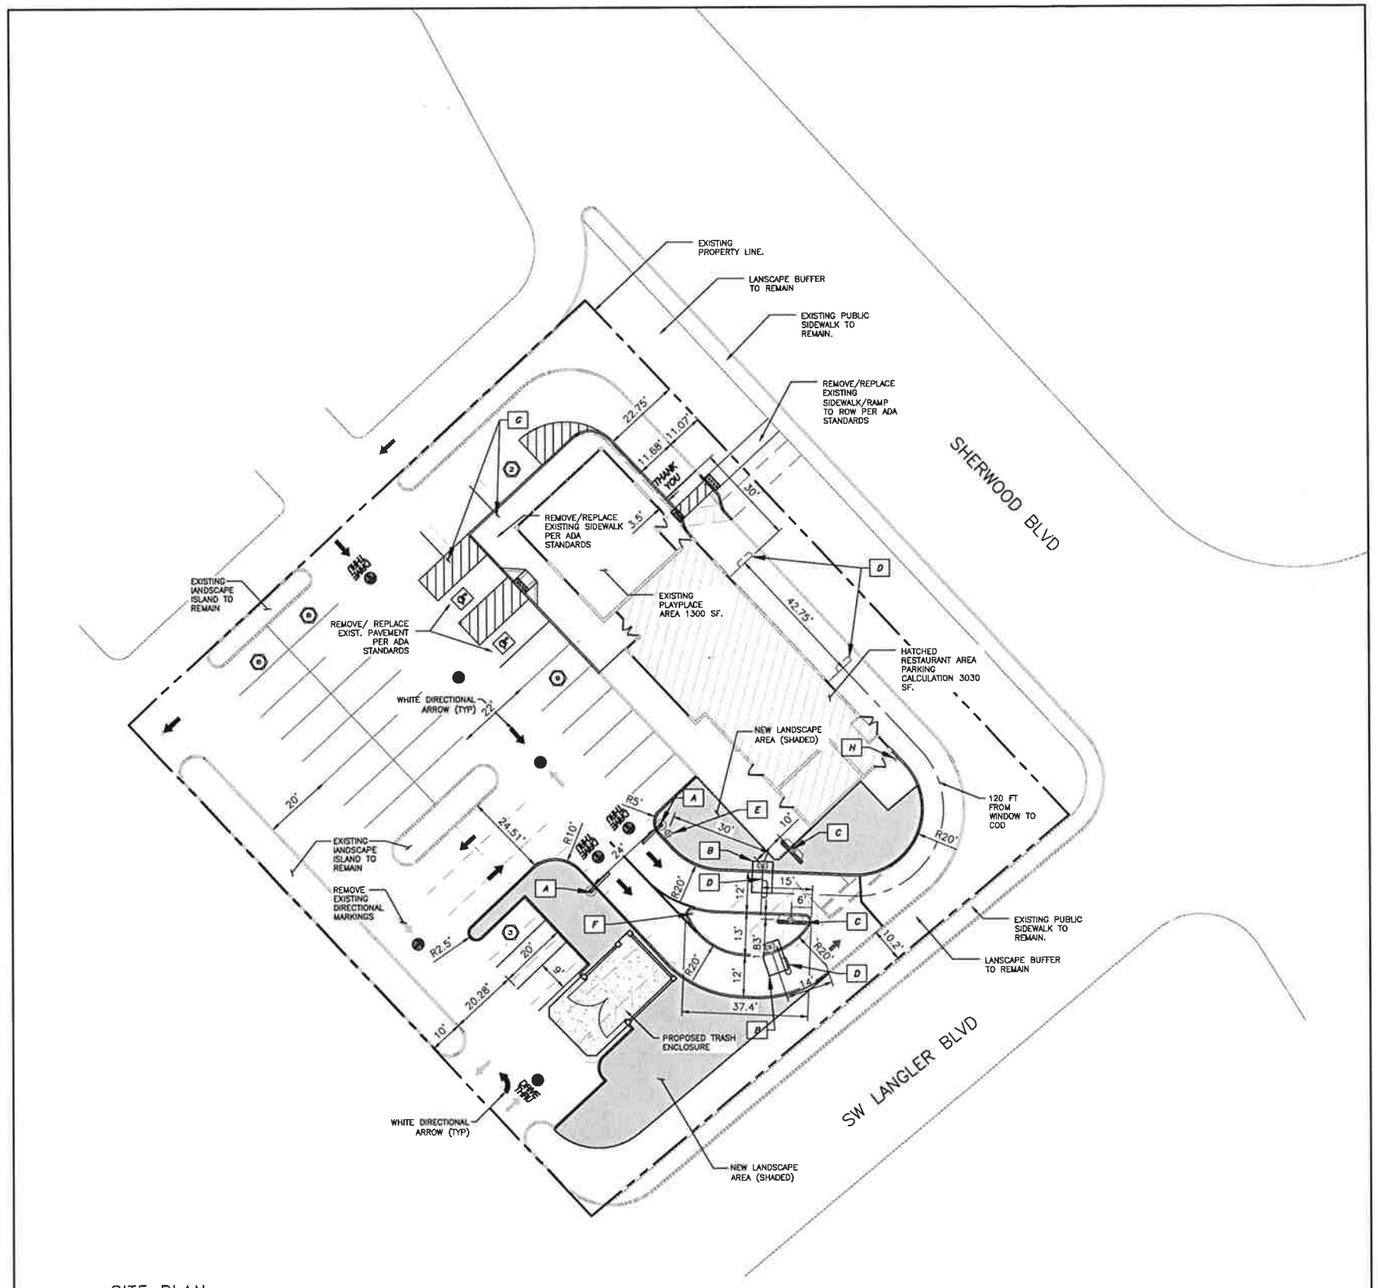

SITE PLAN
SCALE 1"=20'

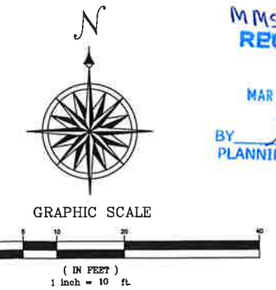

MMSP13-02
RECEIVED
MAR 13 13
BY lbla
PLANNING DEPT.

VICINITY MAP
NOT TO SCALE

SITE INFORMATION:

ADDRESS: 121335 SW SHERWOOD BLVD
SHERWOOD, OR

SITE AREA:	37,914 SF
ZONE:	GC (GENERAL COMMERCIAL)

PARKING INFORMATION:

PARKING REQUIREMENTS:	
REQUIRED PARKING:	30 SPACES (9.9 PER 1000 SF) (RESTAURANT 3030 SF)
EXISTING PARKING:	46 SPACES
PROPOSED PARKING:	30 SPACES

LANDSCAPE INFORMATION:

EXISTING LANDSCAPE AREA:	±6,823.31 SF (±18%)
PROPOSED LANDSCAPE AREA:	±10,035.17 SF (±26%)

*CODE NOTES:

CITY REQUIRES A MINIMUM 24' DRIVEWAY WIDTH FOR ONE WAY TRAFFIC. EXISTING LAYOUT NON CONFORMING TO REMAIN.

CITY REQUIRES 10'-0" LANDSCAPE BARRIER.

SIGN LEGEND

A	WELCOME POINT GATEWAY.
B	DRIVE-THRU CANOPY WITH BUILT IN COD 11'-3" HIGH.
C	OPO OUTDOOR MENU BOARD.
D	DETECTOR LOOP.
E	PRE-SELL MENU BOARD.
F	"ANY LANE ANY TIME" BOLLARD SIGN.
G	"PULL FORWARD" PARKING STALL SIGNS
H	"PAYMENT READY" BOLLARD SIGN.

NOTE: THIS SITE PLAN WAS CREATED USING AS-BUILT DRAWINGS FURNISHED BY THE CLIENT, AERIAL PHOTOS, AND ON SITE INSPECTION. ALL UTILITY LOCATIONS SHOULD BE VERIFIED.

REV	DATE	DESCRIPTION	BY
01	02.27.13	REV. D/T STANDARDS/COMPONENTS FOR PBR SUBMITTAL	MVD
02	03.11.13	ADDED LANDSCAPE AREA CALCULATIONS	

PREPARED BY:

CORE STATES GROUP
1415 Lake Street South, Suite 212
Kirkland, WA. 98033
(425) 822-5200 FAX 822-5201
akamer@core-eng.com

© 2005 McDONALD'S CORPORATION

McDonald's Corporation

These drawings and specifications are the confidential and proprietary property of McDonald's Corporation and are to be used only for the project and location for which they are prepared, and any reproduction in whole or in part or any other use without McDonald's Corporation's prior written consent is prohibited. Any ideas, designs, or concepts contained in these drawings and specifications are the property of McDonald's Corporation. Reproduction of the project documents for reuse on another project is not allowed.

DRAWN BY JS/RW | STD ISSUE DATE 2013 | REVIEWED BY AH | DATE ISSUED 02/16/13 | CSG NUMBER MCD-13143

TITLE: MAJOR REMODEL and SBS ADDITION

DESCRIPTION: PRELIMINARY SITE PLAN

SITE ID: 0036-0153 | SITE ADDRESS: 21335 SW SHERWOOD BLVD, SHERWOOD, OR

SHEET NO. PSP
PRELIMINARY SITE PLAN

Mar 12, 2013 - 5:39pm C:\Users\yoguesesby\Desktop\MCD-15143 (036-0153 Sherwood Blvd - Sherwood OR)_SBS_REV1.dwg

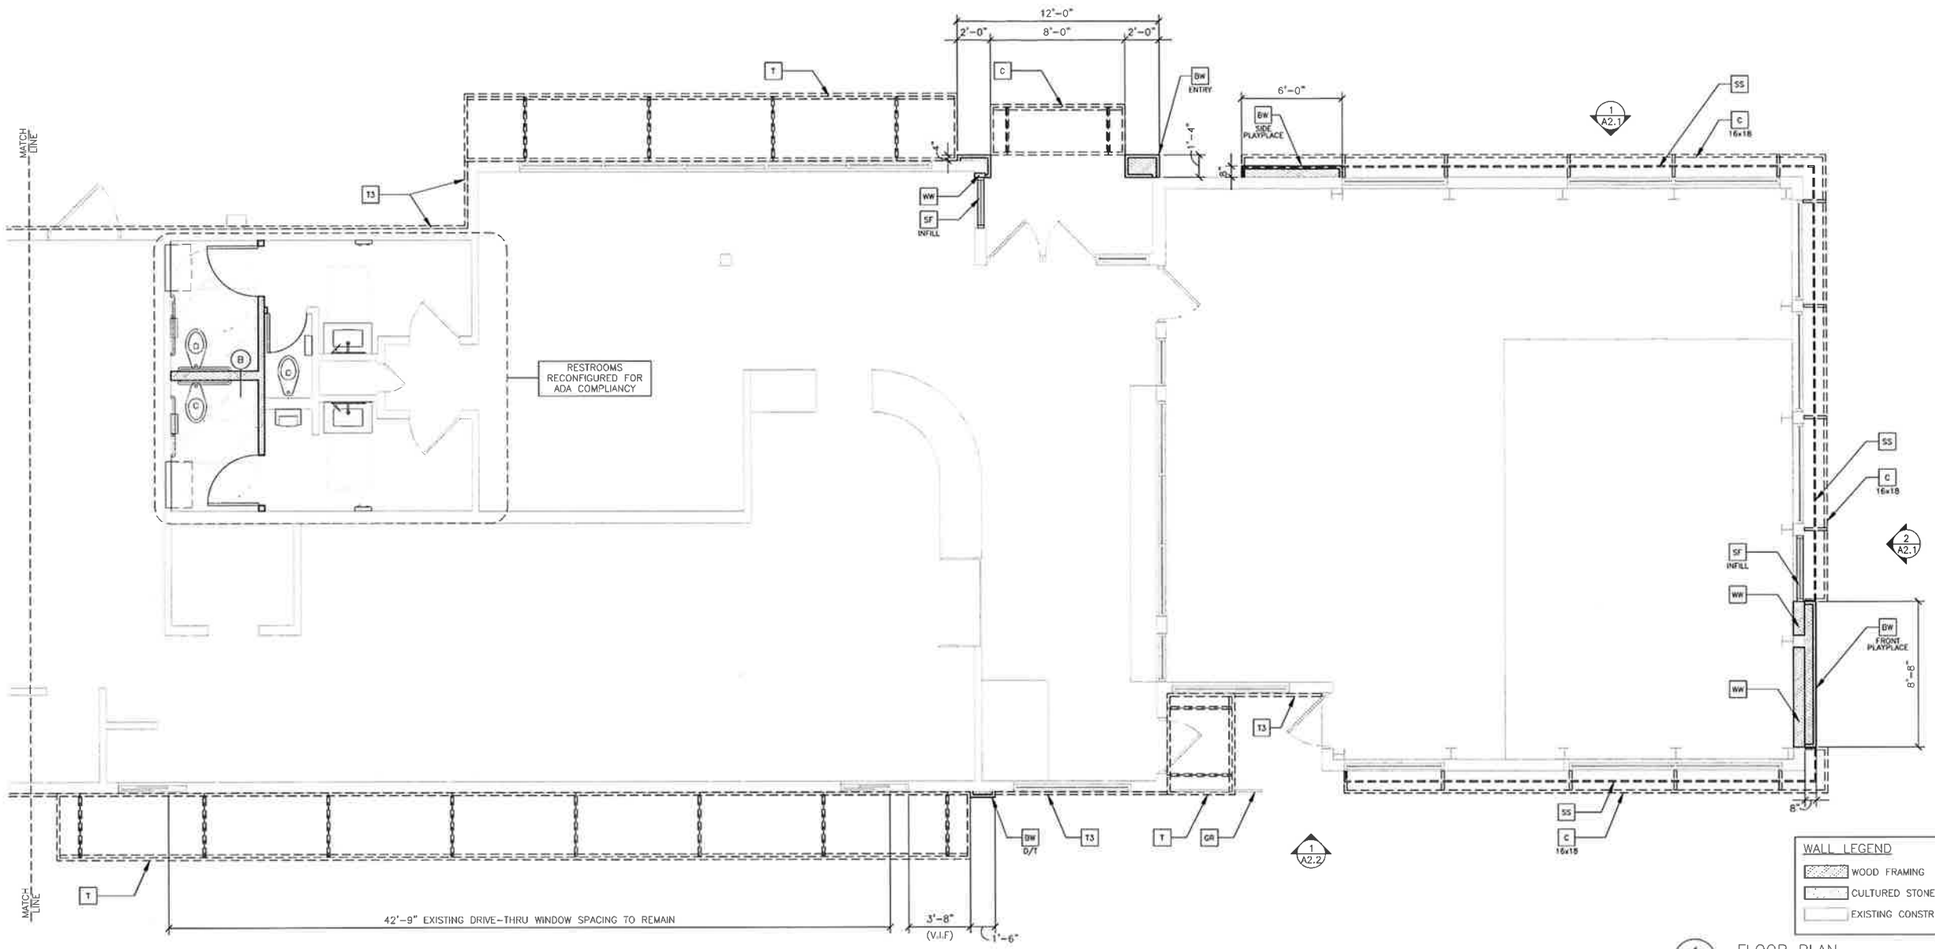

1 A1.1 FLOOR PLAN
1/4" = 1'-0"

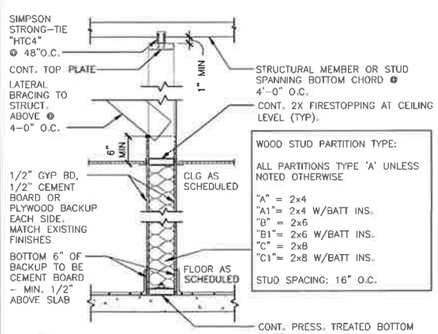

2 A1.1 INTERIOR PARTITION
3/4" = 1'-0"

DOOR & HARDWARE SCHEDULE

GENERAL DOOR NOTES:
1. ALL EXIT DOORS SHALL BE KEYLESS IN THE DIRECTION OF EGRESS.
2. THE OPENING FORCE OF ALL EXTERIOR PUSH/PULL DOORS SHALL NOT EXCEED 5 lbs.
3. THE OPENING FORCE OF ALL INTERIOR PUSH/PULL DOORS SHALL NOT EXCEED 5 lbs.
4. ALL DOOR HARDWARE SHALL NOT REQUIRE TIGHT GRASPING, TIGHT PINCHING OR TWISTING OF THE WRIST TO OPERATE

TAG	DOOR			FRAME		REMARKS
	MATERIAL	SIZE	TYPE	MATERIAL	TYPE	
1	ALUM.	3'-0"x7'-0"x1 3/4"	A	ALUM.	A	
2						
3						

DOOR 1
1. CLOSER: LCN 4021 x 18
2. HINGES: OFFSET PIVOT ANSI -A-156.4 GRADE 1; PROVIDE EXPOSED PARTS OF CAST ALUMINUM ALLOY, AS SUPPLIED BY DOOR MANUFACTURER.
3. PUSH/PULL HANDLE: KAWNEER #CO-9 OR HAGER PUSH/PULL SET 164D/V/B.
4. PANIC HARDWARE: ADAMS RITE MFG. CO. 8800 SERIES WITH OUTSIDE CYLINDER (FINISH TO MATCH STOREFRONT DOOR)
5. THRESHOLD: NATIONAL GUARD PRODUCTS, INC. SADDLE TYPE THRESHOLD 325, 36" WIDE x 1/2" RISE (ADA ACCESSIBLE).
6. WEATHER STRIPPING: PROVIDE COMPRESSION WEATHER STRIPPING AGAINST FIXED STOPS. AT OTHER EDGES PROVIDE SLIDING WEATHER STRIPPING RETAINED IN ADJUSTABLE STRIP MORTISED INTO DOOR EDGE. PROVIDE EPDM OR VINYL GASKET WEATHER STRIPPING IN BOTTOM DOOR RAIL ADJUSTABLE FOR CONTACT W/ THRESHOLD.
7. SIGN: MOUNT ONTO DOOR, TO READ "THIS DOOR MUST REMAIN UNLOCKED WHENEVER THE BUILDING IS OCCUPIED/DURING BUSINESS HOURS."

DOOR 2
1. CLOSER: LCN 4041 x 18
2. HINGES: OFFSET PIVOT ANSI -A-156.4 GRADE 1; PROVIDE EXPOSED PARTS OF CAST ALUMINUM ALLOY, AS SUPPLIED BY DOOR MANUFACTURER.
3. PUSH/PULL HANDLE: HAGER PUSH/PULL SET 164D/V/B.

DOOR 3 & 3A
1. HINGES: HAGER BB1250 US 26D 4½"X 4½" - 1 PAIR AND HAGER BB1279 US 26D 4½"X 4½" - ½ PAIR
2. LOCKSET: HAGER 3115 (MODIFIED) US 26D DEAD BOLT WITH PULLS
3. WALL STOP: HAGER 236W
4. COAT HOOK: BRADLEY 232 ROBE HOOK. INSIDE FACE OF DOOR AT 48" A.F.F.

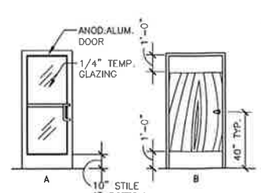

DOOR TYPES

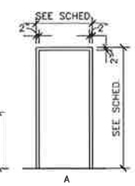

FRAME TYPES

KEY NOTES

- BW — BRAND WALL (FRONT, ENTRY, D/T, REAR)
- C — CANOPY SYSTEM ABOVE BY OTHERS- SEE A3.3 FOR NOTES - SEE ROOF PLAN FOR DIMENSIONS
- GR — GUARDRAIL. SEE 14/A4.1 FOR DETAILS
- RL — ROOF LADDER (EXISTING)
- SF — STOREFRONT SYSTEM - SEE A3.1 FOR NOTES - SEE ELEVATIONS FOR DIMENSIONS
- T — TRELLIS SYSTEM ABOVE BY OTHERS - SEE A3.3 FOR NOTES - SEE ROOF PLAN FOR DIMENSIONS
- T3 — ALUMINUM TRELLIS 2X8 WALL FASCIA ABOVE
- WW — 2X WOOD FRAMING.
- CW — REINFORCED CMU BLOCK WALL
- P — WOOD POST

SEEQ
- 1 — SERVICE COUNTER. SEE SHEET 2/A4.4
- 2 — PRIMARY INTERRUPT PANEL W/SIDE MENU DISPLAY. PANEL TO ALIGN WITH CEILING SOFFIT OVERHEAD. ALIGN FRONT EDGE OF PANEL W/CUSTOMER SIDE OF SERVICE COUNTER.
- 3 — WALL TILE. SEE SEPARATE DECOR DWG'S
- 4 — MCCAFE COUNTER FINISH. SEE SEPARATE DECOR DWG'S
- 5 — MCCAFE GLASS SCREEN. SEE SEPARATE DECOR DWG'S

GENERAL NOTES

1. EXTERIOR DIMENSIONS ARE TO EXTERIOR FACE OF FINISH UNLESS OTHERWISE NOTED. INTERIOR DIMENSIONS ARE TO FACE OF GYPSUM BOARD. SEE A3.1 FOR EXTERIOR WALL ASSEMBLY TYPES. SEE 2/A1.1 FOR INTERIOR PARTITION TYPES. SEE EXTERIOR ELEVATIONS FOR WINDOW TYPES
2. SEE SEPARATE SITE PLAN FOR SIDEWALKS, RAMPS, ETC.
3. GC TO PROVIDE ADA SIGNAGE PACKAGE AND INSTALL SIGNS AT LOCATIONS AND POSITIONS INDICATED IN PACKAGE OR AS REQUIRED BY LOCAL CODES. SIGNAGE PACKAGE SUPPLIED BY:
   FORREST PERMA-SIGN
   9292 1ST STREET, BOX 588
   NEW ROCHELLE, NY 10802
   WWW.FORRESTPERMASIGNS.COM
   (800)214-8765
4. MAXIMUM OCCUPANCY SIGN TO BE POSTED PER LOCAL CODE. SIGN FURNISHED AND INSTALLED BY GENERAL CONTRACTOR
5. ALL FRAMING LUMBER (SILL PLATES) IN CONTACT WITH CONCRETE SLAB SHALL BE PRESSURE TREATED IN ACCORDANCE WITH IBC
6. ADJUST ALL PEDESTRIAN ENTRY/EXIT DOOR CLOSERS TO A MAXIMUM OF 5lbs. OPENING/CLOSING FORCE. IN ADDITION, ADJUST CLOSERS TO ACHIEVE A CLOSING TIME OF 5 SECONDS FROM 90 DEGREES TO 12 DEGREES. IF NOT ACHIEVABLE, REPLACE DOOR CLOSER

SYMBOL LEGEND

- (B) — PARTITION TYPE TAG SEE 2/A1.1
- (7) — DOOR TAG - SEE DOOR & HARDWARE SCHEDULE ON A1.1
- X — KEY NOTE

02/27/2013 PRELIMINARY BRAND REVIEW SUBMISSION

PREPARED FOR: McDonald's USA, LLC

©2012 McDonald's Corporation

These drawings and specifications are the confidential and proprietary property of McDonald's USA, LLC, and shall not be copied or reproduced without written authorization. The contract documents were prepared for use on a single site and project. The contract documents are not available for use on a different site or at a later time. Use of these drawings for reference or example on another project requires the written consent of McDonald's USA, LLC. Modification or alteration of the contract documents for reuse on another project is not authorized.

PREPARED BY: CORE STATES GROUP
3011 Hamburg Pike, Suite 200
Anticoke, PA 19503
Phone (215) 609-2125
Fax (215) 609-2121
Corestg.com

REV	DATE	DESCRIPTION	BY
1			
2			
3			

DRAWN BY: CLP
STD ISSUE DATE: APRIL 2011
REVIEWED BY: SPM; PP
DATE ISSUED: 02/27/2013
C.S.G. PROJECT #: MCD-15143

TITLE: ARCADE CONVERSION CANOPY VERSION - PARAPET

DESCRIPTION: WOOD FRAMING W/ LAP SIDING FINISH; XXX. JOIST ROOF FRAMING; CULTURED STONE ARCADES - FRONT / ENTRY / HEARTH

SITE ID: 036-0153
SITE ADDRESS: 21355 SHERWOOD BLVD SHERWOOD, OR 97140

SHEET NO. 036-0153
A1.1
FLOOR PLAN

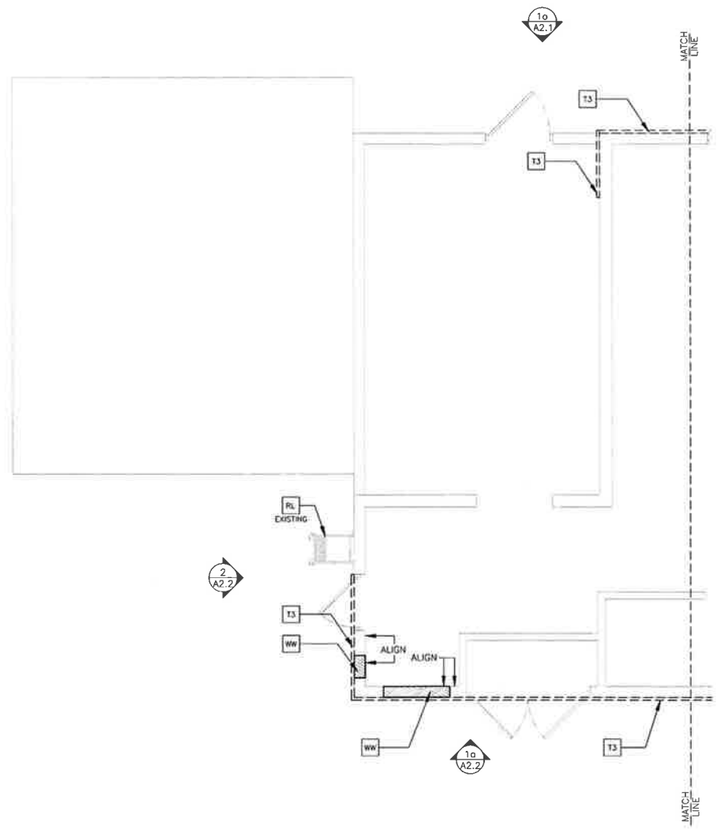

WALL LEGEND

- WOOD FRAMING
- CULTURED STONE
- EXISTING CONSTRUCTION

1 / A1.1a FLOOR PLAN
1/4" = 1'-0"

KEY NOTES

- BW BRAND WALL
- REAR — FRONT, ENTRY, D/T, REAR
- C CANOPY SYSTEM ABOVE BY OTHERS– SEE A3.3 FOR NOTES – SEE ROOF PLAN FOR DIMENSIONS
- GR GUARDRAIL. SEE 14/A4.1 FOR DETAILS
- RL ROOF LADDER (EXISTING)
- SF STOREFRONT SYSTEM – SEE A3.1 FOR NOTES – SEE ELEVATIONS FOR DIMENSIONS
- T TRELLIS SYSTEM ABOVE BY OTHERS – SEE A3.3 FOR NOTES – SEE ROOF PLAN FOR DIMENSIONS
- T3 ALUMINUM TRELLIS 2X8 WALL FASCIA ABOVE
- WW 2X WOOD FRAMING.
- CW REINFORCED CMU BLOCK WALL
- P WOOD POST

SEEQ

1. SERVICE COUNTER. SEE SHEET 2/A4.4
2. PRIMARY INTERRUPT PANEL W/SIDE MENU DISPLAY. PANEL TO ALIGN WITH CEILING SOFFIT OVERHEAD. ALIGN FRONT EDGE OF PANEL W/CUSTOMER SIDE OF SERVICE COUNTER.
3. WALL TILE. SEE SEPARATE DECOR DWG'S
4. MCCAFE COUNTER FINISH. SEE SEPARATE DECOR DWG'S
5. MCCAFE GLASS SCREEN. SEE SEPARATE DECOR DWG'S

GENERAL NOTES

1. EXTERIOR DIMENSIONS ARE TO EXTERIOR FACE OF FINISH UNLESS OTHERWISE NOTED. INTERIOR DIMENSIONS ARE TO FACE OF GYPSUM BOARD. SEE A3.1 FOR EXTERIOR WALL ASSEMBLY TYPES. SEE 2/A1.1 FOR INTERIOR PARTITION TYPES. SEE EXTERIOR ELEVATIONS FOR WINDOW TYPES
2. SEE SEPARATE SITE PLAN FOR SIDEWALKS, RAMPS, ETC.
3. GC TO PROVIDE ADA SIGNAGE PACKAGE AND INSTALL SIGNS AT LOCATIONS AND POSITIONS INDICATED IN PACKAGE OR AS REQUIRED BY LOCAL CODES. SIGNAGE PACKAGE SUPPLIED BY:
   FORREST PERMA-SIGN
   9292 1ST STREET, BOX 588
   NEW ROCHELLE, NY 10802
   WWW.FORRESTPERMASIGNS.COM
   (800)214-8765
4. MAXIMUM OCCUPANCY SIGN TO BE POSTED PER LOCAL CODE. SIGN FURNISHED AND INSTALLED BY GENERAL CONTRACTOR
5. ALL FRAMING LUMBER (SILL PLATES) IN CONTACT WITH CONCRETE SLAB SHALL BE PRESSURE TREATED IN ACCORDANCE WITH IBC
6. ADJUST ALL PEDESTRIAN ENTRY/EXIT DOOR CLOSERS TO A MAXIMUM OF 5lbs. OPENING/CLOSING FORCE. IN ADDITION, ADJUST CLOSERS TO ACHIEVE A CLOSING TIME OF 5 SECONDS FROM 90 DEGREES TO 12 DEGREES. IF NOT ACHIEVABLE, REPLACE DOOR CLOSER

SYMBOL LEGEND

- (8) PARTITION TYPE TAG SEE 2/A1.1
- (7) DOOR TAG – SEE DOOR & HARDWARE SCHEDULE ON A1.1
- [x] KEY NOTE

02/27/2013 PRELIMINARY BRAND REVIEW SUBMISSION

PREPARED FOR: McDonald's USA, LLC

© 2012 McDonald's Corporation

These drawings and specifications are the confidential and proprietary property of McDonald's USA, LLC and shall not be copied or reproduced without written authorization. The contract documents were prepared for use on this specific site in conjunction with its issue date and are not suitable for use on a different site or at a later time. Use of these drawings for reference or example on another project requires the services of properly licensed architects and engineers. Reproduction of the contract documents for reuse on another project is not authorized.

PREPARED BY: CORE STATES GROUP
201 S. Maple Ave, Suite 300
Ambler, PA 19002
Phone (215) 909-2125
Fax (215) 909-2124
Core-eng.com

REV	DATE	DESCRIPTION	BY
-	-	-	-

DRAWN BY: CLP
STD ISSUE DATE: APRIL 2011
REVIEWED BY: SPM; PP
DATE ISSUED: 02/27/2013
C.S.G. PROJECT #: MCD-15143

TITLE: ARCADE CONVERSION CANOPY VERSION – PARAPET

DESCRIPTION: WOOD FRAMING W/ LAP SIDING FINISH XXX JOIST ROOF FRAMING CULTURED STONE ARCADES – FRONT / ENTRY / HEARTH

SITE ID: 036-0153
SITE ADDRESS: 21355 SHERWOOD BLVD SHERWOOD, OR 97140

SHEET NO. 036-0153
A1.1a
FLOOR PLAN

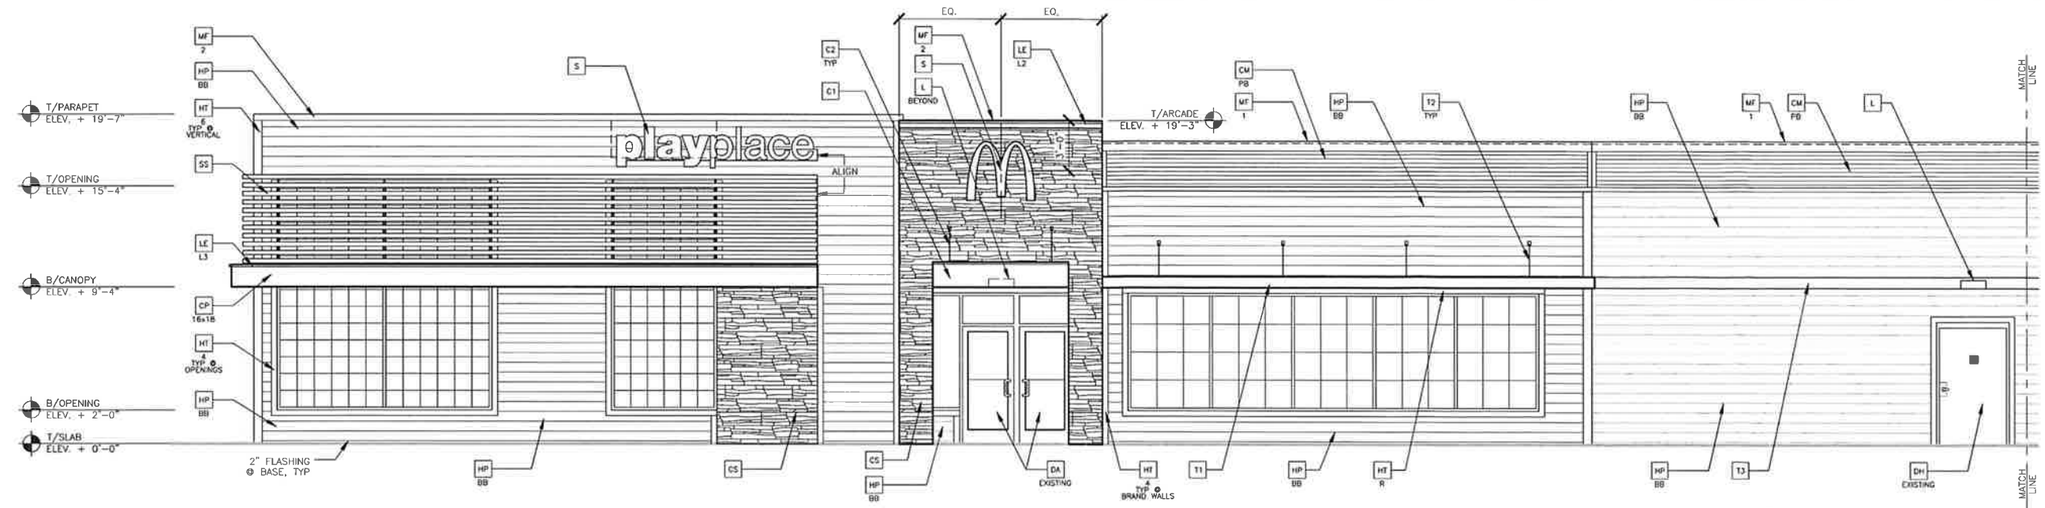

1 A2.1 NON-DRIVE-THRU ELEVATION
1/4" = 1'-0"

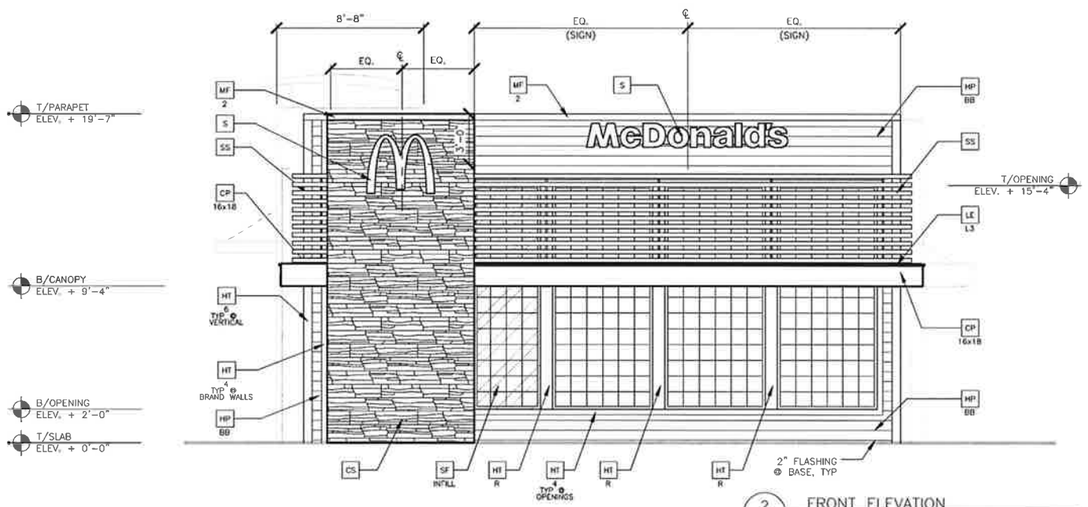

2 A2.1 FRONT ELEVATION
1/4" = 1'-0"

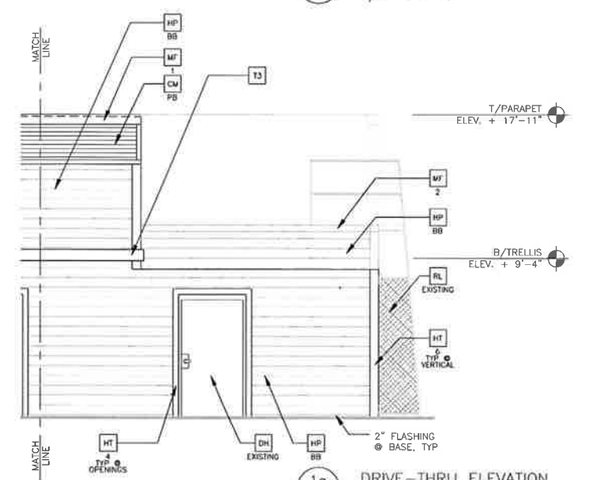

1a A2.1 DRIVE-THRU ELEVATION
1/4" = 1'-0"

3 A2.1 WINDOW TYPES
1/4" = 1'-0"

COLOR LEGEND (ALL COLORS ARE PER BENJAMIN MOORE PAINTS, U.N.O.)

MOUNTAIN GREEN SCHEME	ARCADES & HEARTH	CULTURED STONE – SOUTHWEST BLEND PRO-FIT LEDGESTONE (DF-8019) BY OWENS CORNING
	BASE BUILDING	IRON GRAY BY JAMESHARDIE COLORPLUS (ALTERNATE, AS DETERMINED BY ACM: DRAGON'S BREATH #BM-1547)
	DRIVE THRU BANDING	MOUNTAIN SAGE BY JAMESHARDIE COLORPLUS (ALTERNATE, AS DETERMINED BY ACM: SHADY LANE #BM-497)
	PARAPET BAND	CORRUGATED METAL: BY METAL ERA – ALUMINUM 3/4" "S" PANEL 24 GAUGE COLOR: CITYSCAPE CONTACT: STEVE GAFFNEY, (800)558-2162

KEY NOTES:

- BW BUILDING MATERIAL
  - BB COLOR:
    - BB = BASE BUILDING
    - DT = DRIVE THRU BANDING
    - PB = PARAPET BAND
- C1 ALUMINUM CANOPY (COLOR: YELLOW)
- C2 ALUMINUM CANOPY TIE-BACK
- C METAL COPING
- CJ CONTROL JOINT
- CM CORRUGATED METAL
- CP PLAYPLACE CANOPY (COLOR: YELLOW)
- CS CULTURED STONE
- DA ALUMINUM DOOR – REFER TO DOOR SCHEDULE FOR DETAILS
- DH HOLLOW METAL DOOR – PAINT TO MATCH COLOR OF SURROUNDING MATERIAL
- EB EXISTING BUILDING MATERIAL
- F METAL FLASHING
- GR GUARDRAIL
- L LIGHT FIXTURE (WALL SCONCE) – SEE ELECTRICAL
- LE LIGHT FIXTURE (ARCADE LIGHT) – SEE ELECTRICAL
  - L1 LED LIGHT:
    - L1 = UP AND DOWN FIXTURE
    - L2 = DOWN ONLY FIXTURE
    - L3 = INTEGRAL CANOPY FIXTURE
    - L4 = UP ONLY FIXTURE
- HP 8 1/4" W. HARDIEPLANK LAP SIDING
- HT 5/4 HARDIETRIM BOARD
  - COLOR: TO MATCH ADJACENT HARDIEPLANK
  - SIZE:
    - 4 = 4" W. HARDIETRIM BOARD
    - 6 = 6" W. HARDIETRIM BOARD
    - 8 = 8" W. HARDIETRIM BOARD
    - 10 = 10" W. HARDIETRIM BOARD
    - 12 = 12" W. HARDIETRIM BOARD
    - R = RIPPED HARDIETRIM BOARD
- MF METAL FASCIA – COLOR TO MATCH CORRUGATED METAL. SEE COLOR LEGEND FOR DETAILS
  - TYPE:
    - 1 = PRE-FAB ANCHOR-TITE FASCIA
    - 2 = PRE-FAB CUSTOM ARCADE FASCIA
- ML METAL LETTERING – BY OTHERS
- NB NEW BUILDING MATERIAL TO MATCH EXISTING IN KIND
- PBO PIPE BOLLARD – PAINTED YELLOW
- PT PASS-THRU COIN COLLECTOR – OPTIONAL (RMHC)
- RE ROOF CAP ELEMENT BY OTHERS
- RL EXISTING ROOF LADDER
- RO ROOF DRAIN OVERFLOW PIPE PAINT TO MATCH SURROUNDING MATERIAL
- S McDONALD'S SIGNAGE BY OTHERS – UNDER SEPARATE PERMIT.
- SF STOREFRONT AND GLAZING
  - WINDOW TYPE
- SP SPANDREL PANEL – COLOR TO MATCH ADJACENT MATERIAL IN KIND
- SS METAL LOUVER SUNSCREEN PANEL
- T TEMPERED GLASS
- T1 ALUMINUM TRELLIS
- T2 ALUMINUM TRELLIS TIE-BACK
- T3 ALUMINUM TRELLIS 2x8 WALL FASCIA
- W DRIVE-THRU WINDOW BY READY ACCESS – CONFIRM MODEL OPTIONS AND SIZE WITH MCD AREA CONSTRUCTION MANAGER. OPTIONS INCLUDE: TRANSOM (SHOWN)

NOTES:

REV	DATE	DESCRIPTION	BY

02/27/2013 PRELIMINARY BRAND REVIEW SUBMISSION

PREPARED BY: CORE STATES GROUP
301 E. Marshall Ave, Suite 300
Ardmore, PA 19003
Phone: (215) 639-2123
Fax: (215) 639-2125
Core-eng.com

PREPARED FOR: McDonald's USA, LLC

©2012 McDonald's Corporation
These drawings and specifications are the confidential and proprietary property of McDonald's USA, LLC and shall not be copied or reproduced without written authorization. The contract documents were prepared for use on a single site in connection with a bona fide project and are not suitable for use on a different site or at a later time. Use of these drawings for reference or example on another project requires the express written consent of McDonald's USA, LLC. Reproduction of the contract documents for reuse on another project is not authorized.

DRAWN BY	CLP
STD ISSUE DATE	APRIL 2011
REVIEWED BY	SPM; PP
DATE ISSUED	02/27/2013
C.S.G. PROJECT #	MCD-15143

TITLE: ARCADE CONVERSION CANOPY VERSION – PARAPET

DESCRIPTION: WOOD FRAMING W/ LAP SIDING FINISH
XXX JOIST ROOF FRAMING
CULTURED STONE ARCADES – FRONT / ENTRY / HEARTH

SITE ID: 036-0153
SITE ADDRESS: 21355 SHERWOOD BLVD, SHERWOOD, OR 97140

SHEET NO. 036-0153 A2.1
ELEVATIONS

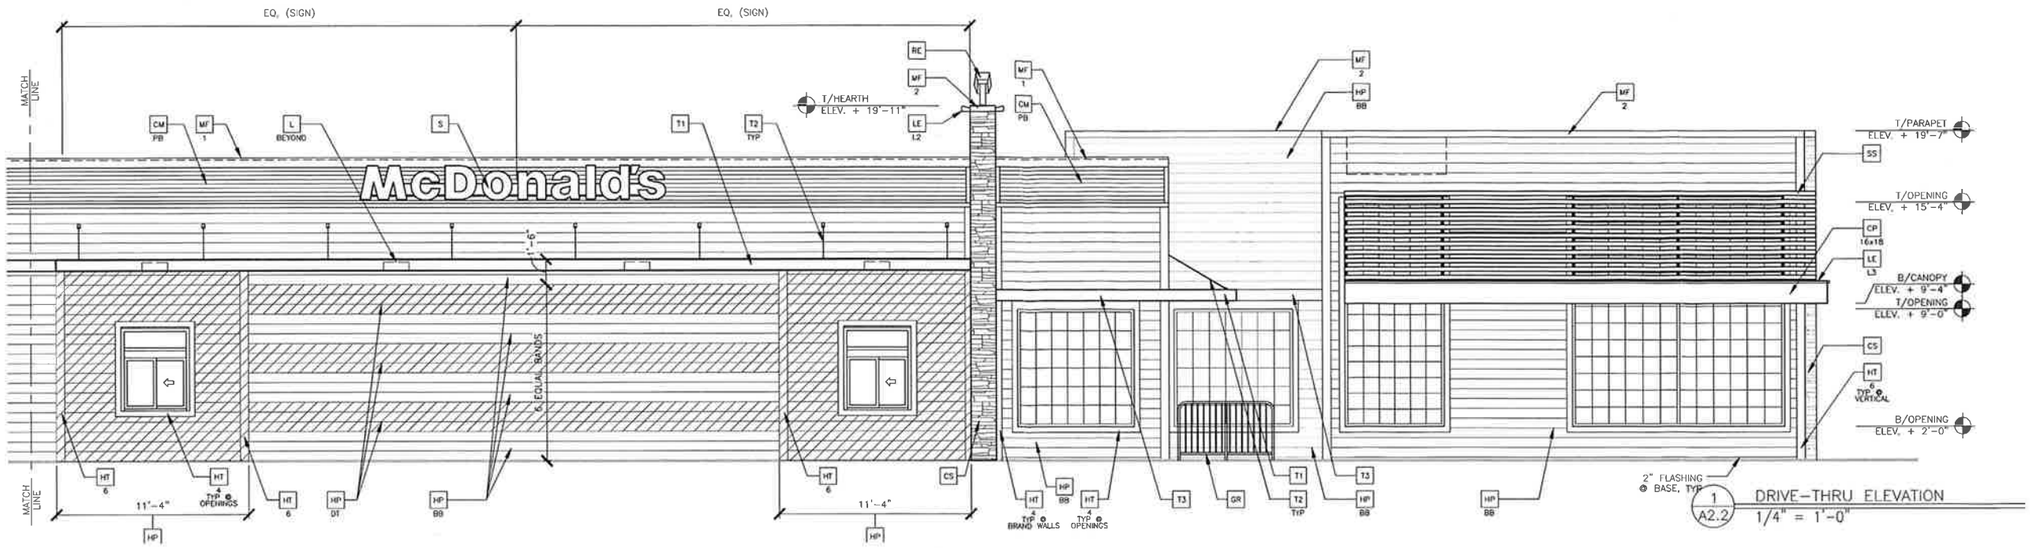

1 A2.2 DRIVE-THRU ELEVATION
1/4" = 1'-0"

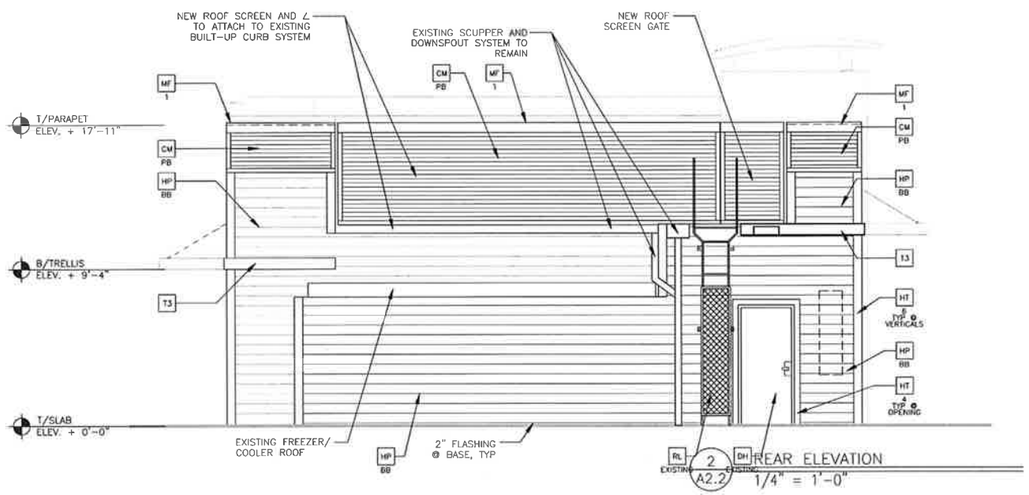

2 A2.2 REAR ELEVATION
1/4" = 1'-0"

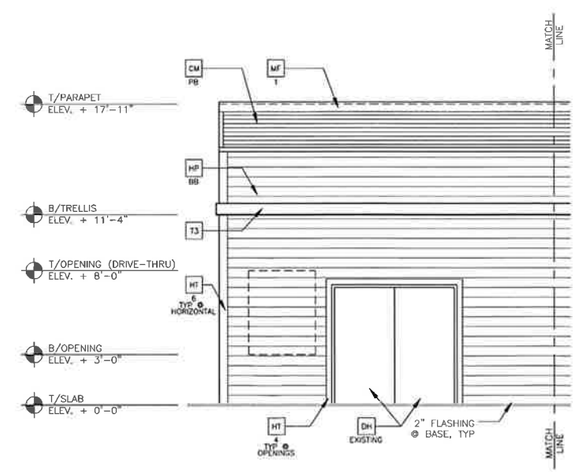

1a A2.2 DRIVE-THRU ELEVATION
1/4" = 1'-0"

COLOR LEGEND (ALL COLORS ARE PER BENJAMIN MOORE PAINTS, U.N.O.)

MOUNTAIN GREEN SCHEME	ARCADES & HEARTH	CULTURED STONE – SOUTHWEST BLEND PRO-FIT LEDGESTONE (PF-8019) BY OWENS CORNING
	BASE BUILDING	IRON GRAY BY JAMESHARDIE COLORPLUS (ALTERNATE, AS DETERMINED BY ACM: DRAGON'S BREATH #BM-1547)
	DRIVE THRU BANDING	MOUNTAIN SAGE BY JAMESHARDIE COLORPLUS (ALTERNATE, AS DETERMINED BY ACM: SHADY LANE #BM-497)
	PARAPET BAND	CORRUGATED METAL: BY METAL ERA – ALUMINUM "S" PANEL 24 GAUGE COLOR: CITYSCAPE CONTACT: STEVE GAFFNEY, (800)558-2162

KEY NOTES:

- BM — BUILDING MATERIAL
  - BB — COLOR:
    - BB = BASE BUILDING
    - D1 = DRIVE THRU BANDING
    - PB = PARAPET BAND
- C1 — ALUMINUM CANOPY (COLOR: YELLOW)
- C2 — ALUMINUM CANOPY TIE-BACK
- C — METAL COPING
- CJ — CONTROL JOINT
- CM — CORRUGATED METAL
- CP — PLAYPLACE CANOPY (COLOR: YELLOW)
- CS — CULTURED STONE
- DA — ALUMINUM DOOR – REFER TO DOOR SCHEDULE FOR DETAILS
- DH — HOLLOW METAL DOOR – PAINT TO MATCH COLOR OF SURROUNDING MATERIAL
- EB — EXISTING BUILDING MATERIAL
- F — METAL FLASHING
- GR — GUARDRAIL
- L — LIGHT FIXTURE (WALL SCONCE) – SEE ELECTRICAL
- LE — LIGHT FIXTURE (ARCADE LIGHT) – SEE ELECTRICAL
  - L1 — LED LIGHT:
    - L1 = UP AND DOWN FIXTURE
    - L2 = DOWN ONLY FIXTURE
    - L3 = INTEGRAL CANOPY FIXTURE
    - L4 = UP ONLY FIXTURE
- HP — 8 1/4" W. HARDIEPLANK LAP SIDING
- HT — 5/4 HARDIETRIM BOARD
  COLOR: TO MATCH ADJACENT HARDIEPLANK
  - 4 — SIZE:
    - 4 = 4" W. HARDIETRIM BOARD
    - 6 = 6" W. HARDIETRIM BOARD
    - 8 = 8" W. HARDIETRIM BOARD
    - 10 = 10" W. HARDIETRIM BOARD
    - 12 = 12" W. HARDIETRIM BOARD
    - R = RIPPED HARDIETRIM BOARD
- MF — METAL FASCIA – COLOR TO MATCH CORRUGATED METAL. SEE COLOR LEGEND FOR DETAILS
  - 1 — TYPE:
    - 1 = PRE-FAB ANCHOR-TITE FASCIA
    - 2 = PRE-FAB CUSTOM ARCADE FASCIA
- ML — METAL LETTERING – BY OTHERS
- NB — NEW BUILDING MATERIAL TO MATCH EXISTING IN KIND
- PBO — PIPE BOLLARD – PAINTED YELLOW
- PT — PASS-THRU COIN COLLECTOR – OPTIONAL (RMHC)
- RE — ROOF CAP ELEMENT BY OTHERS
- PL — EXISTING ROOF LADDER
- RO — ROOF DRAIN OVERFLOW PIPE PAINT TO MATCH SURROUNDING MATERIAL
- S — McDONALD'S SIGNAGE BY OTHERS – UNDER SEPARATE PERMIT.
- SF — STOREFRONT AND GLAZING
  - A — WINDOW TYPE
- SP — SPANDREL PANEL – COLOR TO MATCH ADJACENT MATERIAL IN KIND
- SS — METAL LOUVER SUNSCREEN PANEL
- T — TEMPERED GLASS
- T1 — ALUMINUM TRELLIS
- T2 — ALUMINUM TRELLIS TIE-BACK
- T3 — ALUMINUM TRELLIS 2x8 WALL FASCIA
- W — DRIVE-THRU WINDOW BY READY ACCESS – CONFIRM MODEL OPTIONS AND SIZE WITH MCD AREA CONSTRUCTION MANAGER. OPTIONS INCLUDE: TRANSOM (SHOWN)

NOTES:

REV	DATE	DESCRIPTION	BY

02/27/2013 PRELIMINARY BRAND REVIEW SUBMISSION

TITLE: ARCADE CONVERSION CANOPY VERSION – PARAPET

DESCRIPTION: WOOD FRAMING W/ LAP SIDING FINISH
XXX JOIST ROOF FRAMING
CULTURED STONE ARCADES – FRONT / ENTRY / HEARTH

SITE ID: 036-0153
SITE ADDRESS: 21355 SHERWOOD BLVD
SHERWOOD, OR 97140

DRAWN BY: PP
STD ISSUE DATE: APRIL 2011
REVIEWED BY: SFN; PP
DATE ISSUED: 02/27/2013
C.S.G. PROJECT #: MCD-15143

PREPARED FOR: McDonald's USA, LLC

©2012 McDonald's Corporation

These drawings and specifications are the confidential and proprietary property of McDonald's USA, LLC and are not to be reproduced or reproduced without written authorization. The contract documents were prepared for use on this specific site in conjunction with its issue date and are incomplete if used in any other manner. Unauthorized use or reproduction of these drawings for reference or example on another project requires the express written consent of McDonald's USA, LLC. Reproduction of this contract documents for reuse on another project is not authorized.

PREPARED BY: CORE GROUP
201 S. Lincoln Ave, Suite 300
Lombard, IL 60148
Phone (312) 829-2123
Fax (312) 829-2124
Core-eng.com

SHEET NO. 036-0153 A2.2
ELEVATIONS