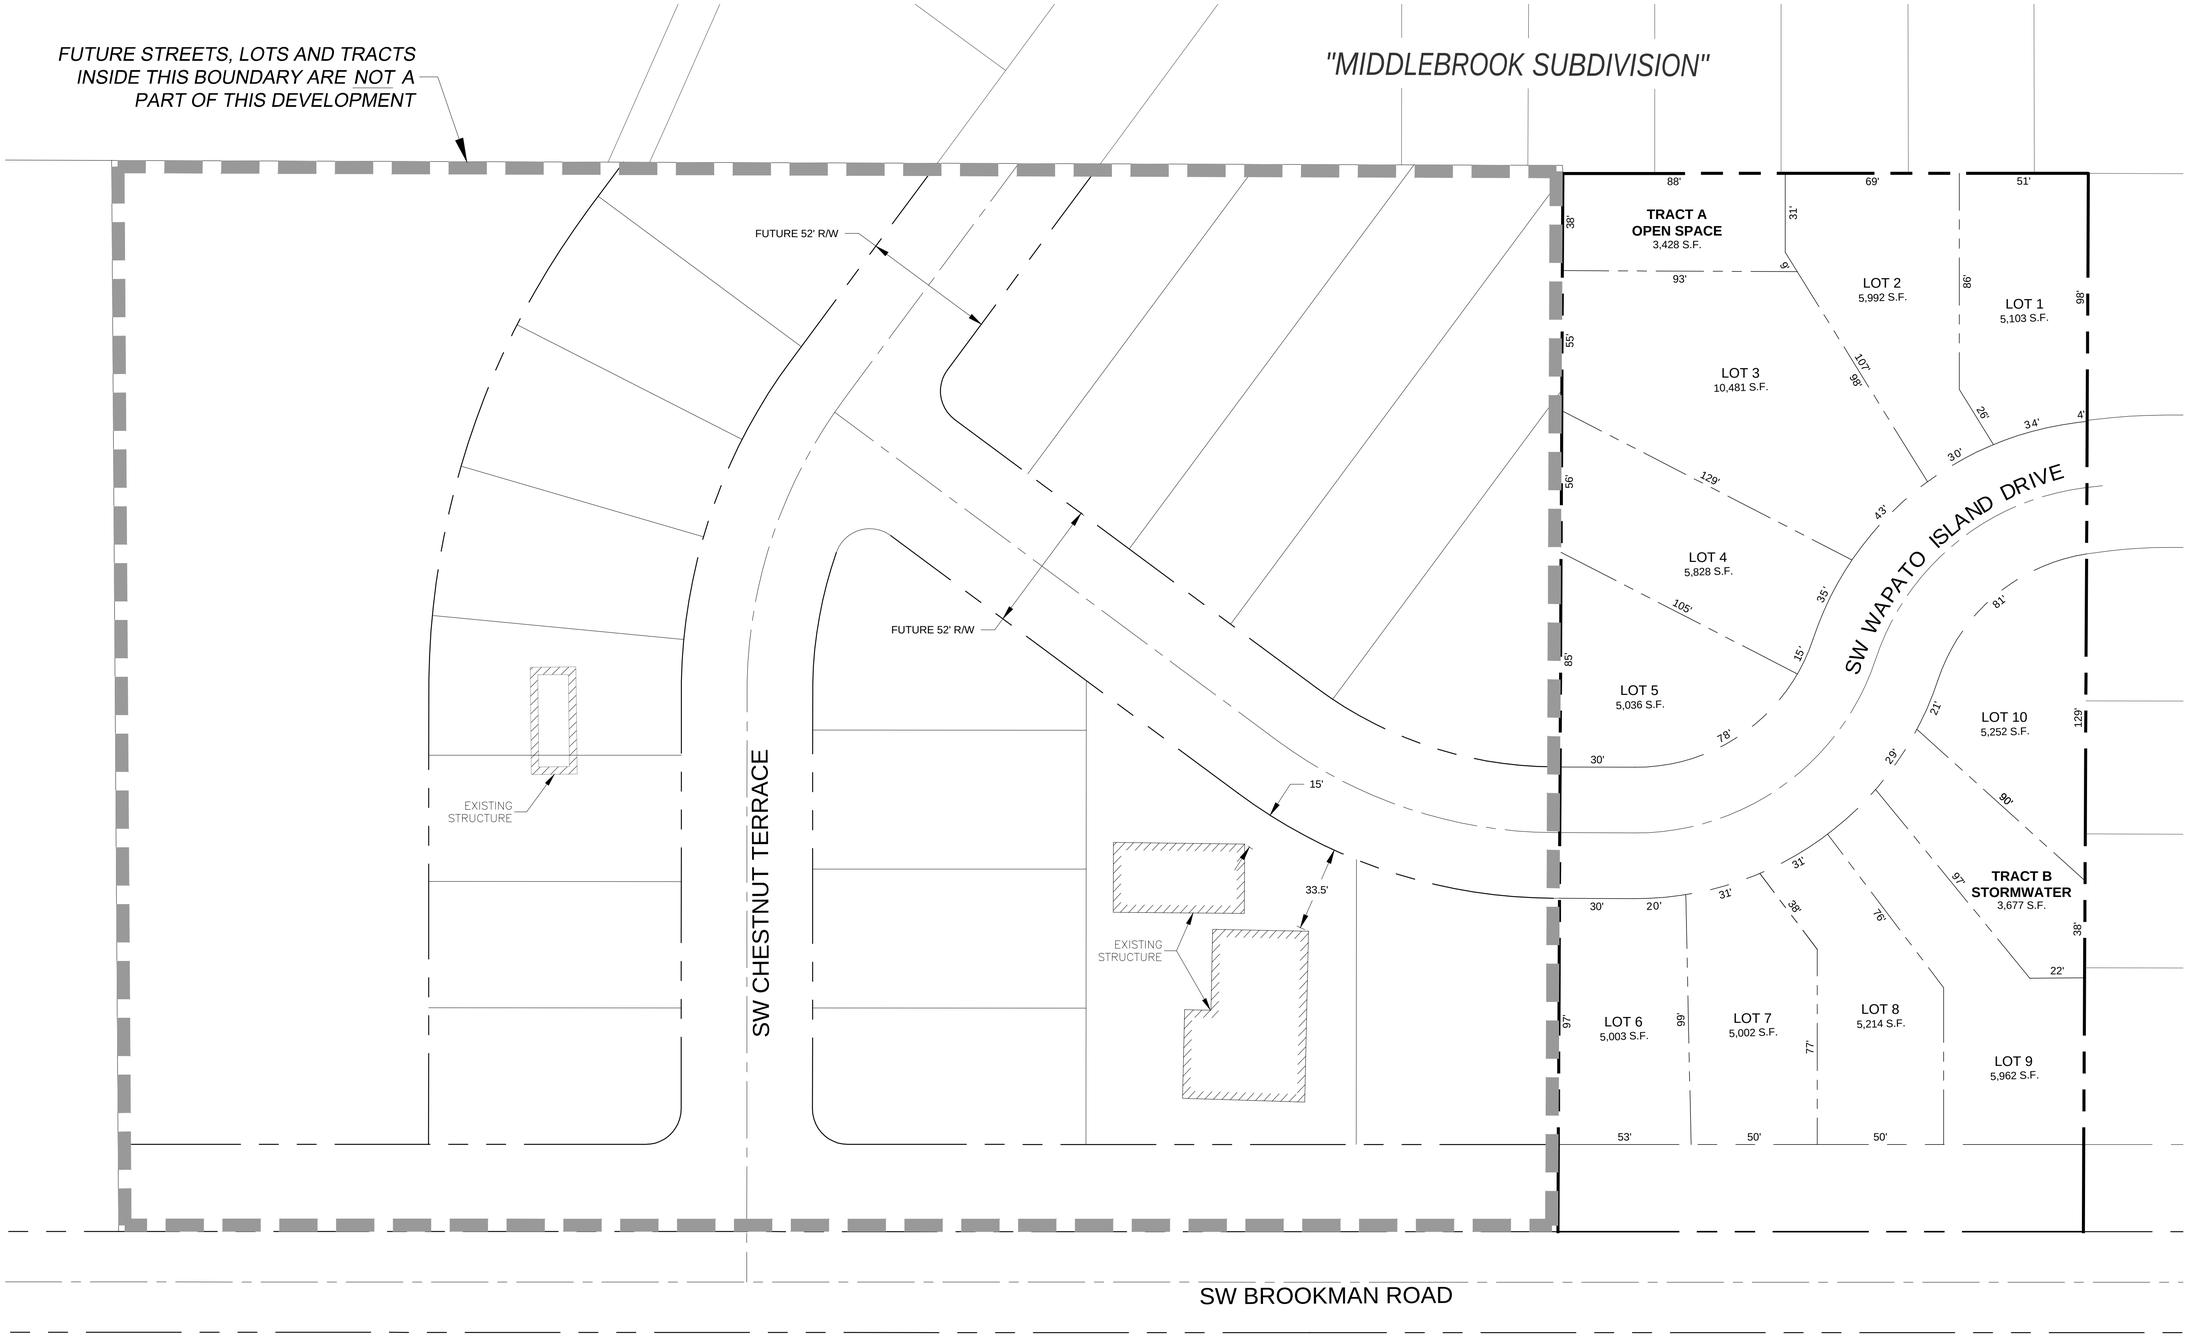

SITE PLAN
SCALE: 1" = 30'

GRAPHIC SCALE
30 0 15 30 60 120
(IN FEET)
1 inch = 30 ft.

PRELIMINARY - NOT FOR CONSTRUCTION

Reece & associates, inc.
321 first avenue east, suite 3a
albany, oregon 97321
phone: 541-926-2428
fax: 541-926-2456
PLANNING SERVICES
ENGINEERING SERVICES

REGISTERED PROFESSIONAL ENGINEER
11,749
OREGON
JULY 16, 1982
DAVID J. REECE
PRELIMINARY
RENEWS 12/31/22

BROOKMAN PLACE TENTATIVE PLAT
FUTURE STREET PLAN EXHIBIT

OLIVIA BEACH, LLC
SHERWOOD, OREGON

PLAN REVISIONS

No.	DATE	BY

R&a PROJECT NO.
OBC2001

DATE	08/02/2022
DESIGNED	A. VASQUEZ
ENGINEER	D. REECE
CHECKED	H. WOOTON
SCALE	AS INDICATED

SHEET NUMBER
1