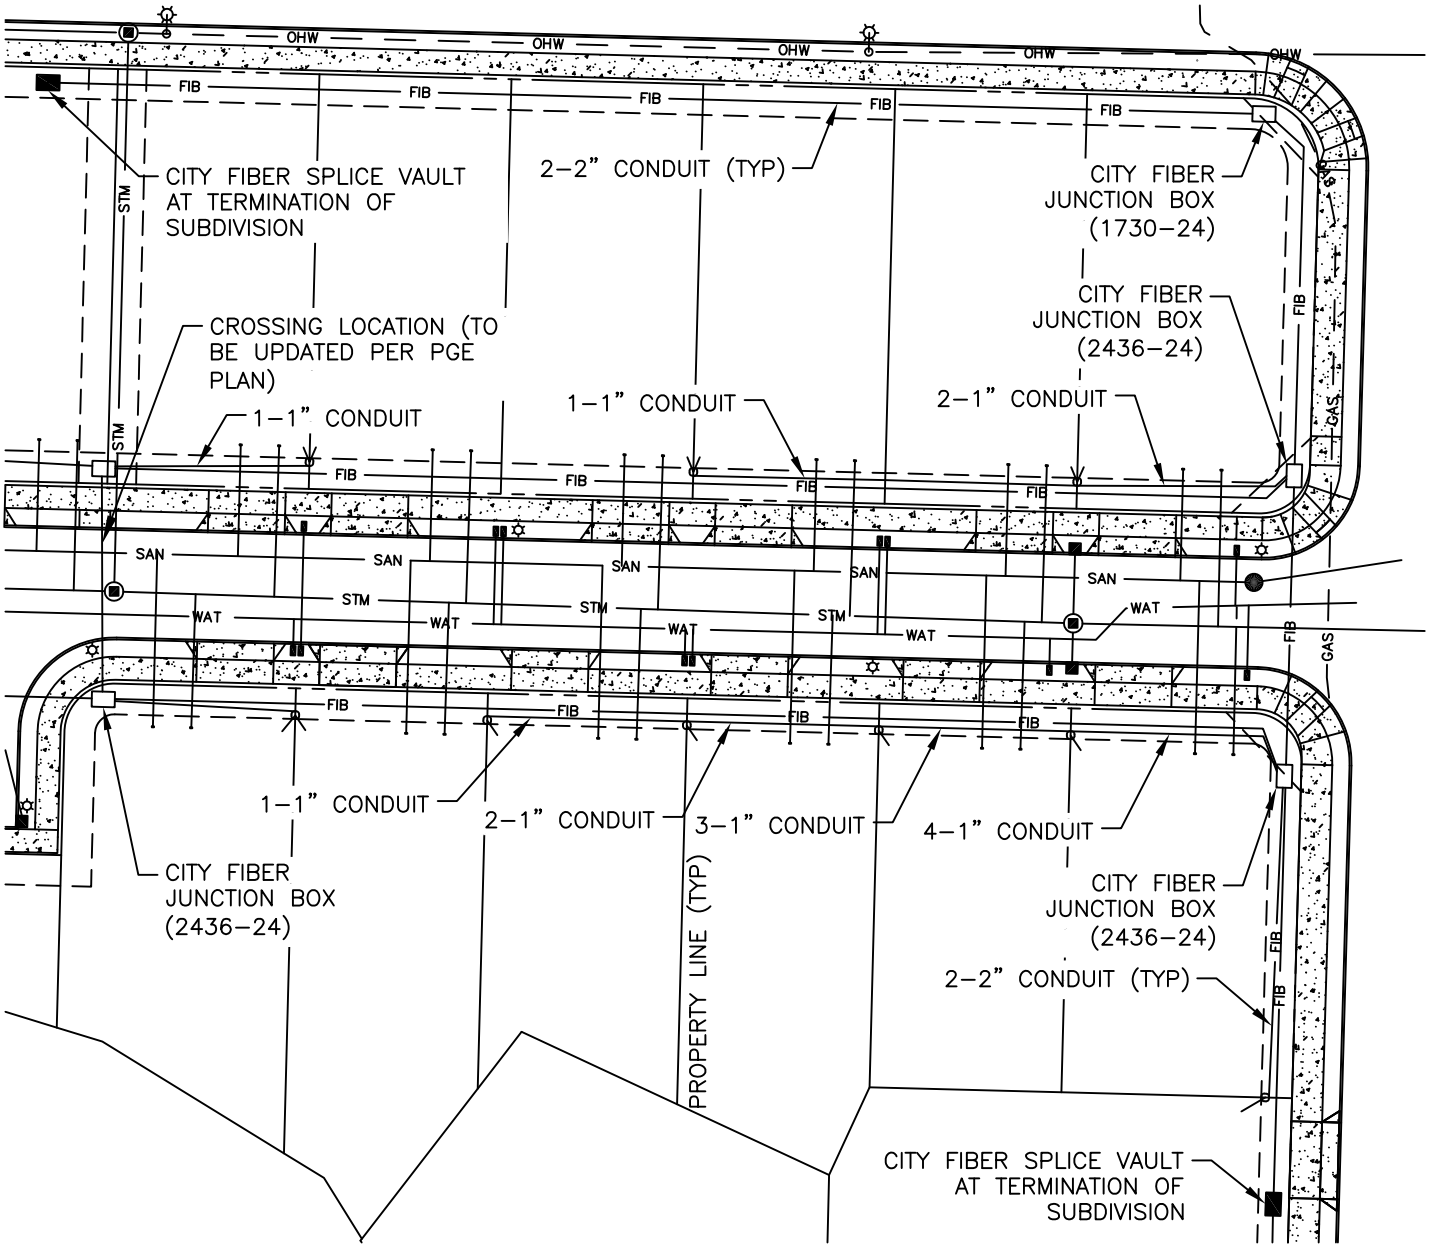

LEGEND

- ∘ - CITY FIBER SERVICE BOX
- □ - CITY FIBER JUNCTION BOX
- ■ - CITY FIBER SPLICE VAULT

NOTES:

1. FIBER OPTIC PLAN TO BE REVISED PER PGE PLAN REQUIREMENTS. CONTRACTOR/ENGINEER TO SUBMIT UPDATED PLANS.
2. MAXIMUM OF 12 LOTS TO BE SERVED FROM JUNCTION BOX.
3. 2-2" (OR 4" IF EXISTING) CONDUIT LINES TO BE LAID FROM SPLICER VAULT TO JUNCTION BOX/SPLICER VAULT.
4. CITY FIBER JUNCTION BOXES AT ALL STREET CROSSINGS SHALL BE OLDCASTLE 2436-24.
5. CITY FIBER SERVICE BOX SHALL BE INSTALLED AT PROPERTY LINE ADJACENT TO BUILDING GARAGE.
6. CITY FIBER SERVICE BOX SHALL BE SHARED BETWEEN TWO ADJACENT PROPERTIES ONLY IF BUILDING GARAGES ARE LOCATED AT COMMON PROPERTY LINE.
7. CITY FIBER SERVICE BOXES SHALL BE LOCATED IN AREAS SO NO HARD SURFACE EXCAVATION IS REQUIRED TO THE BUILDING (UNLESS APPROVED BY CITY).

City of Sherwood Oregon	STANDARD DRAWING TITLE	DRAWING NUMBER
	CITY FIBER GENERAL SITE LAYOUT	FO-6
Any alteration of this drawing may not be associated in any way with the City of Sherwood Standard Drawings.	SCALE: N.T.S.	DATE: 2020.03.17 UPDATED