


2027 SW BORCHERS DR PAVING PROJECT

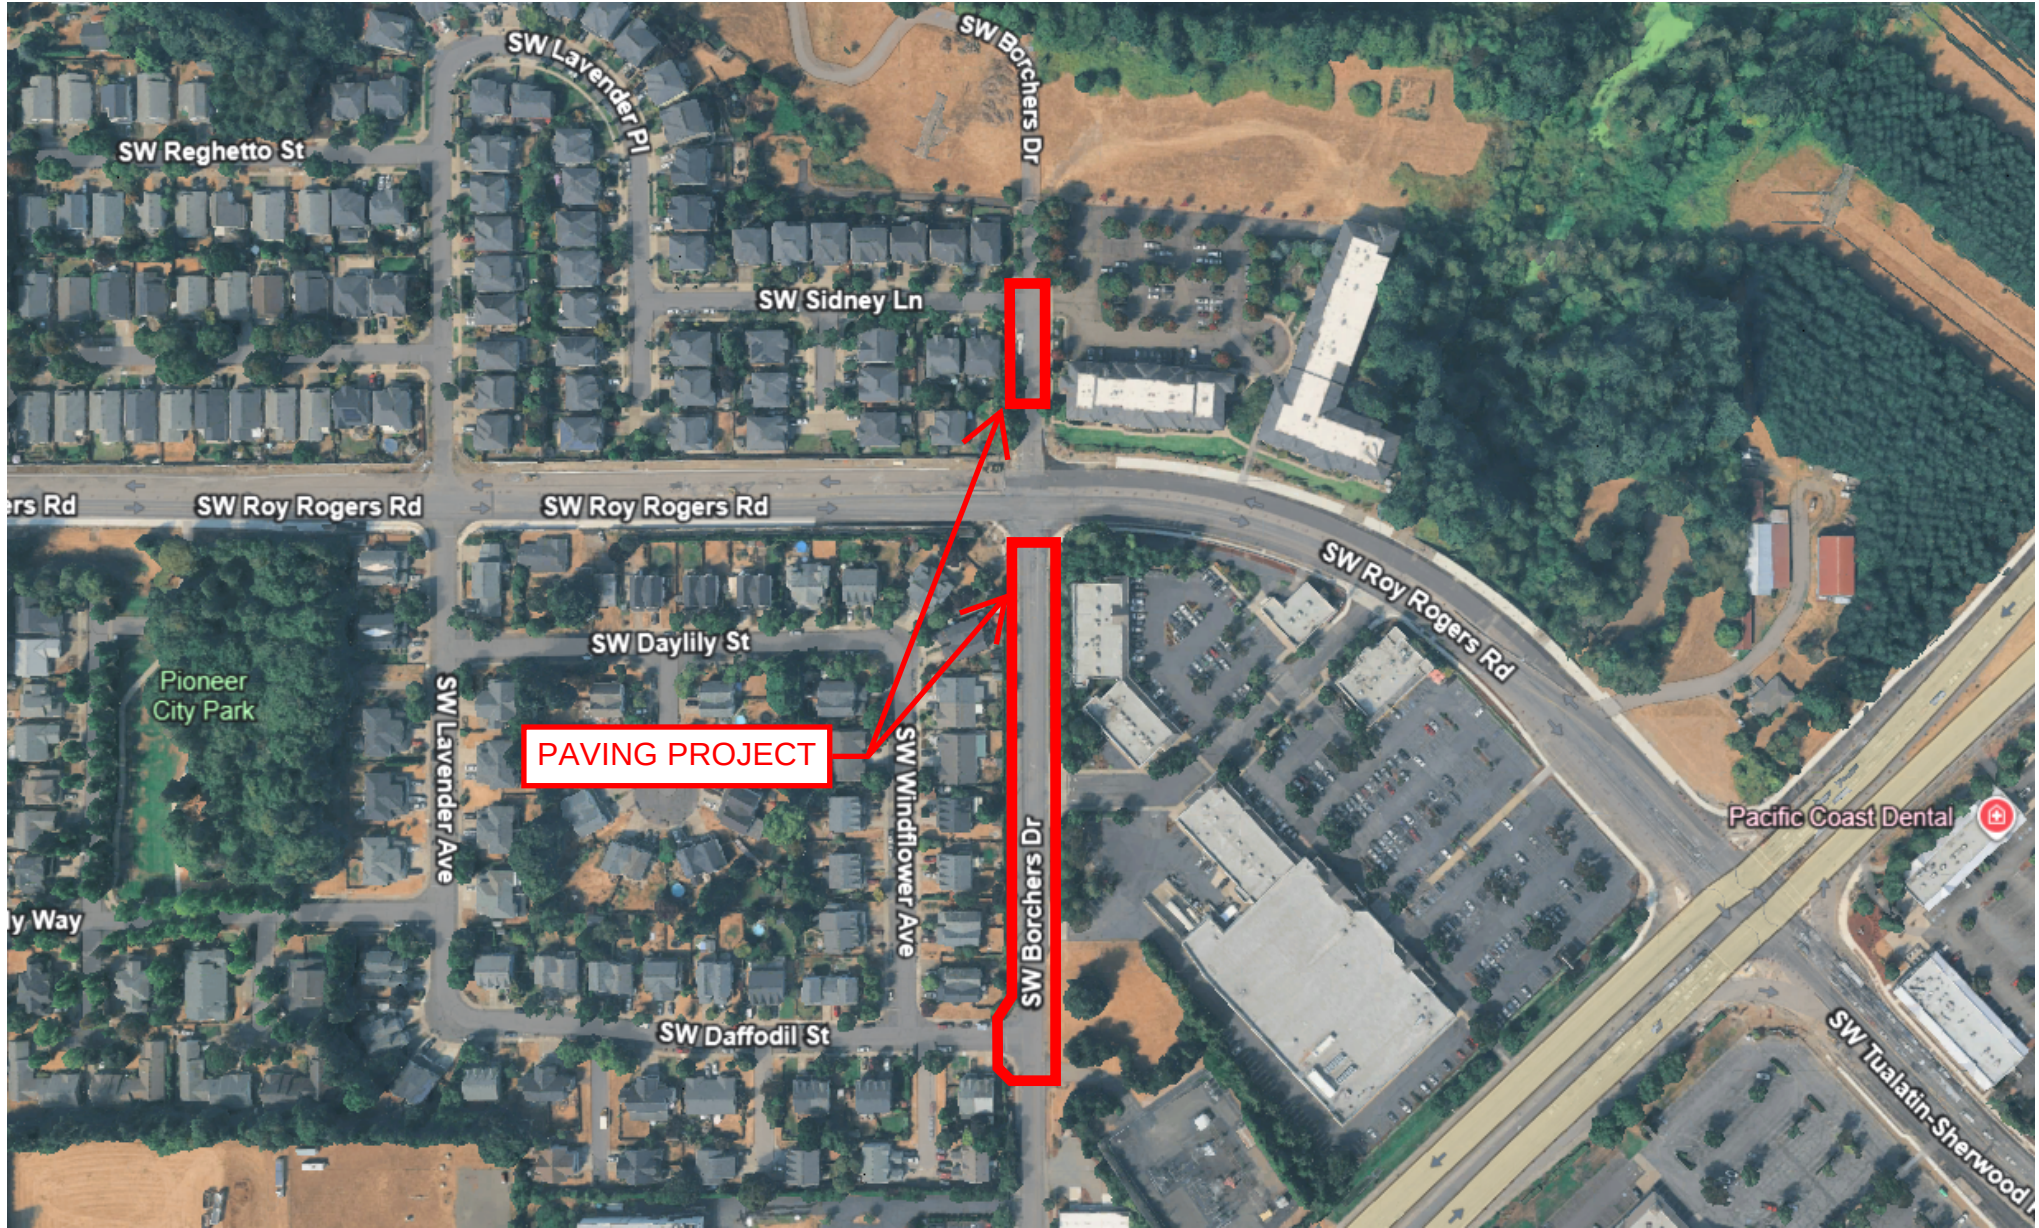

Not to Scale