


2027 SW WILLAMETTE ST PAVING PROJECT

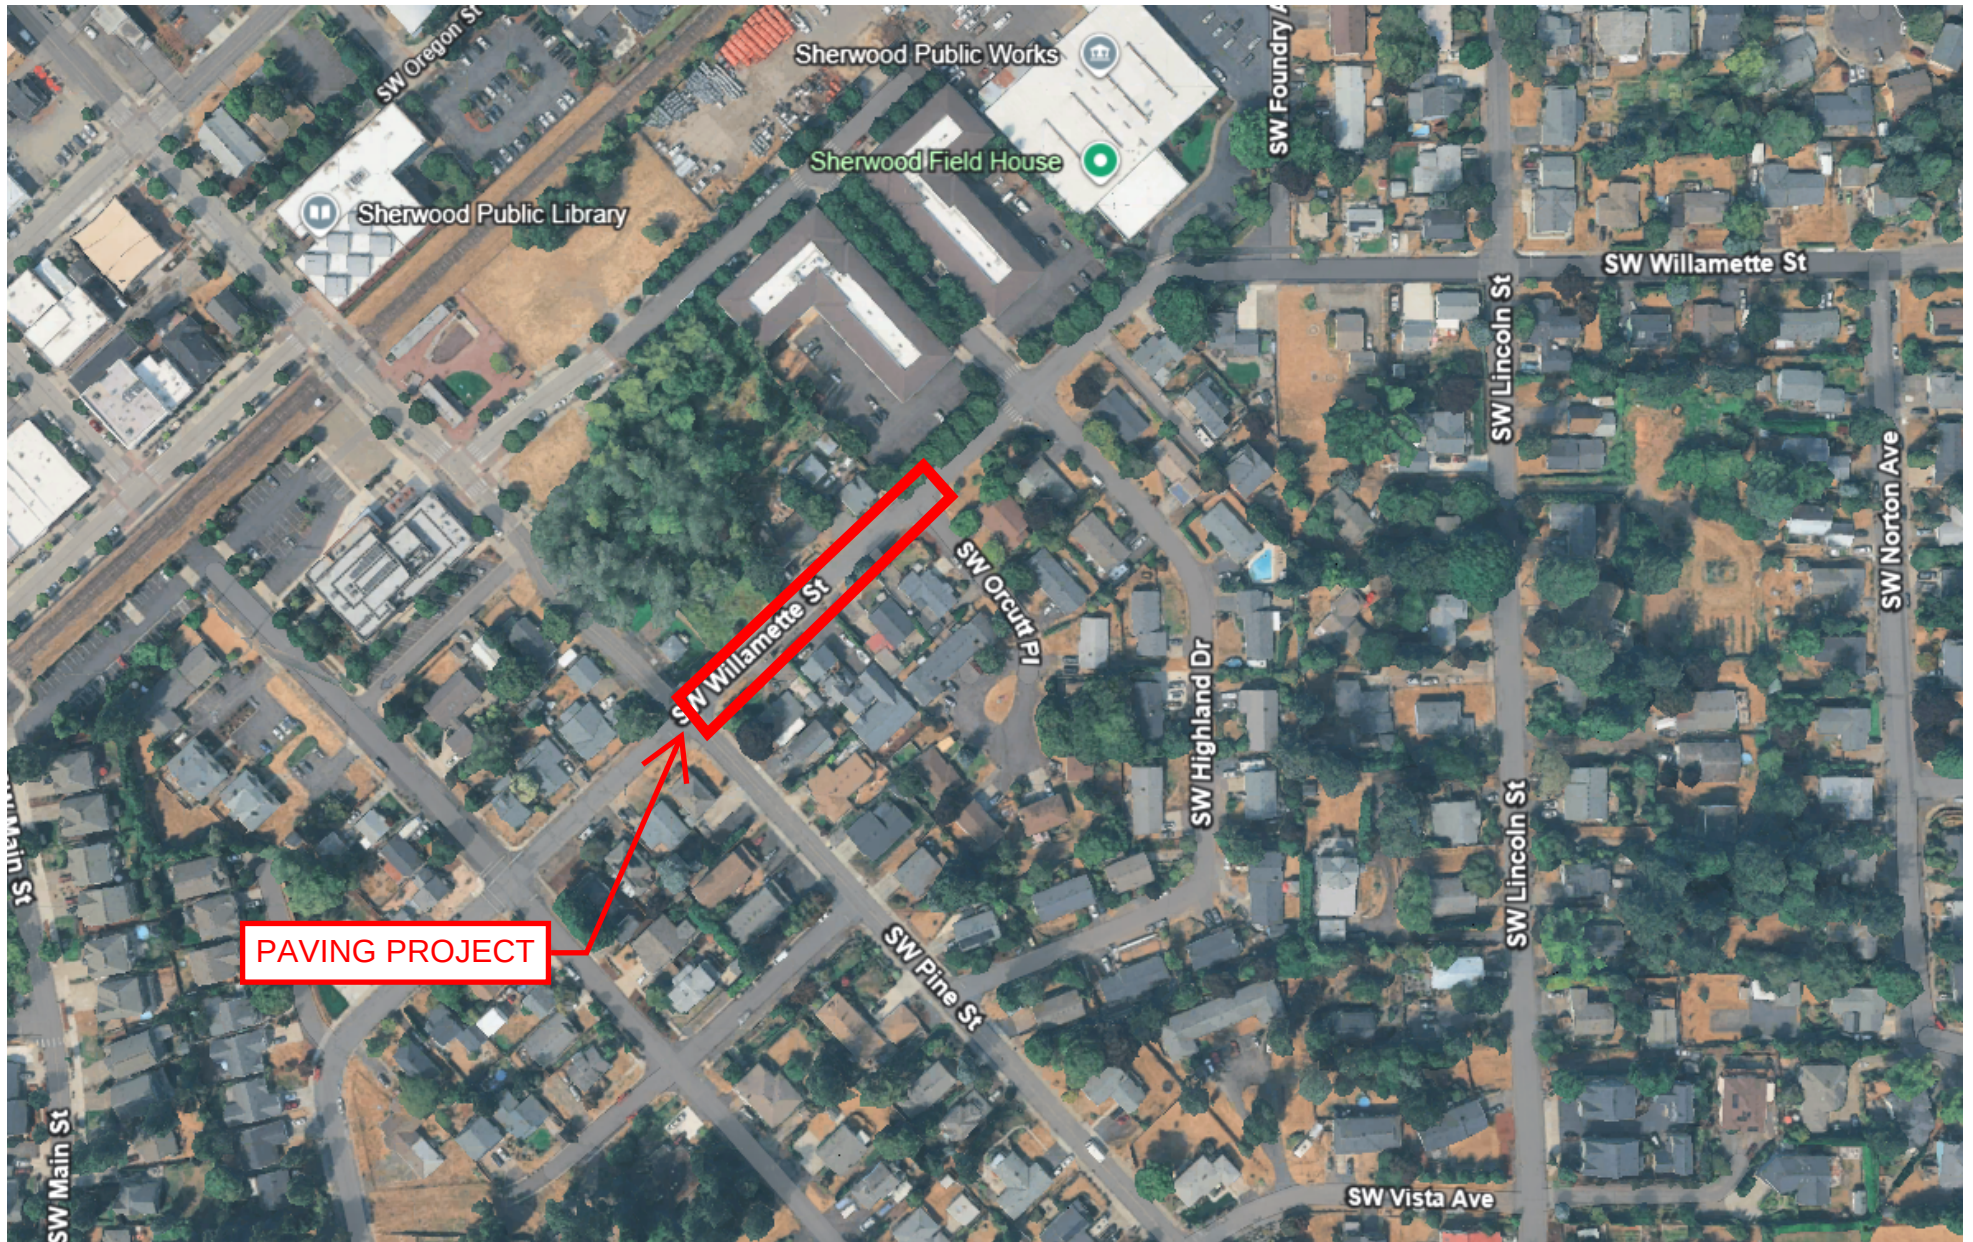

Not to Scale