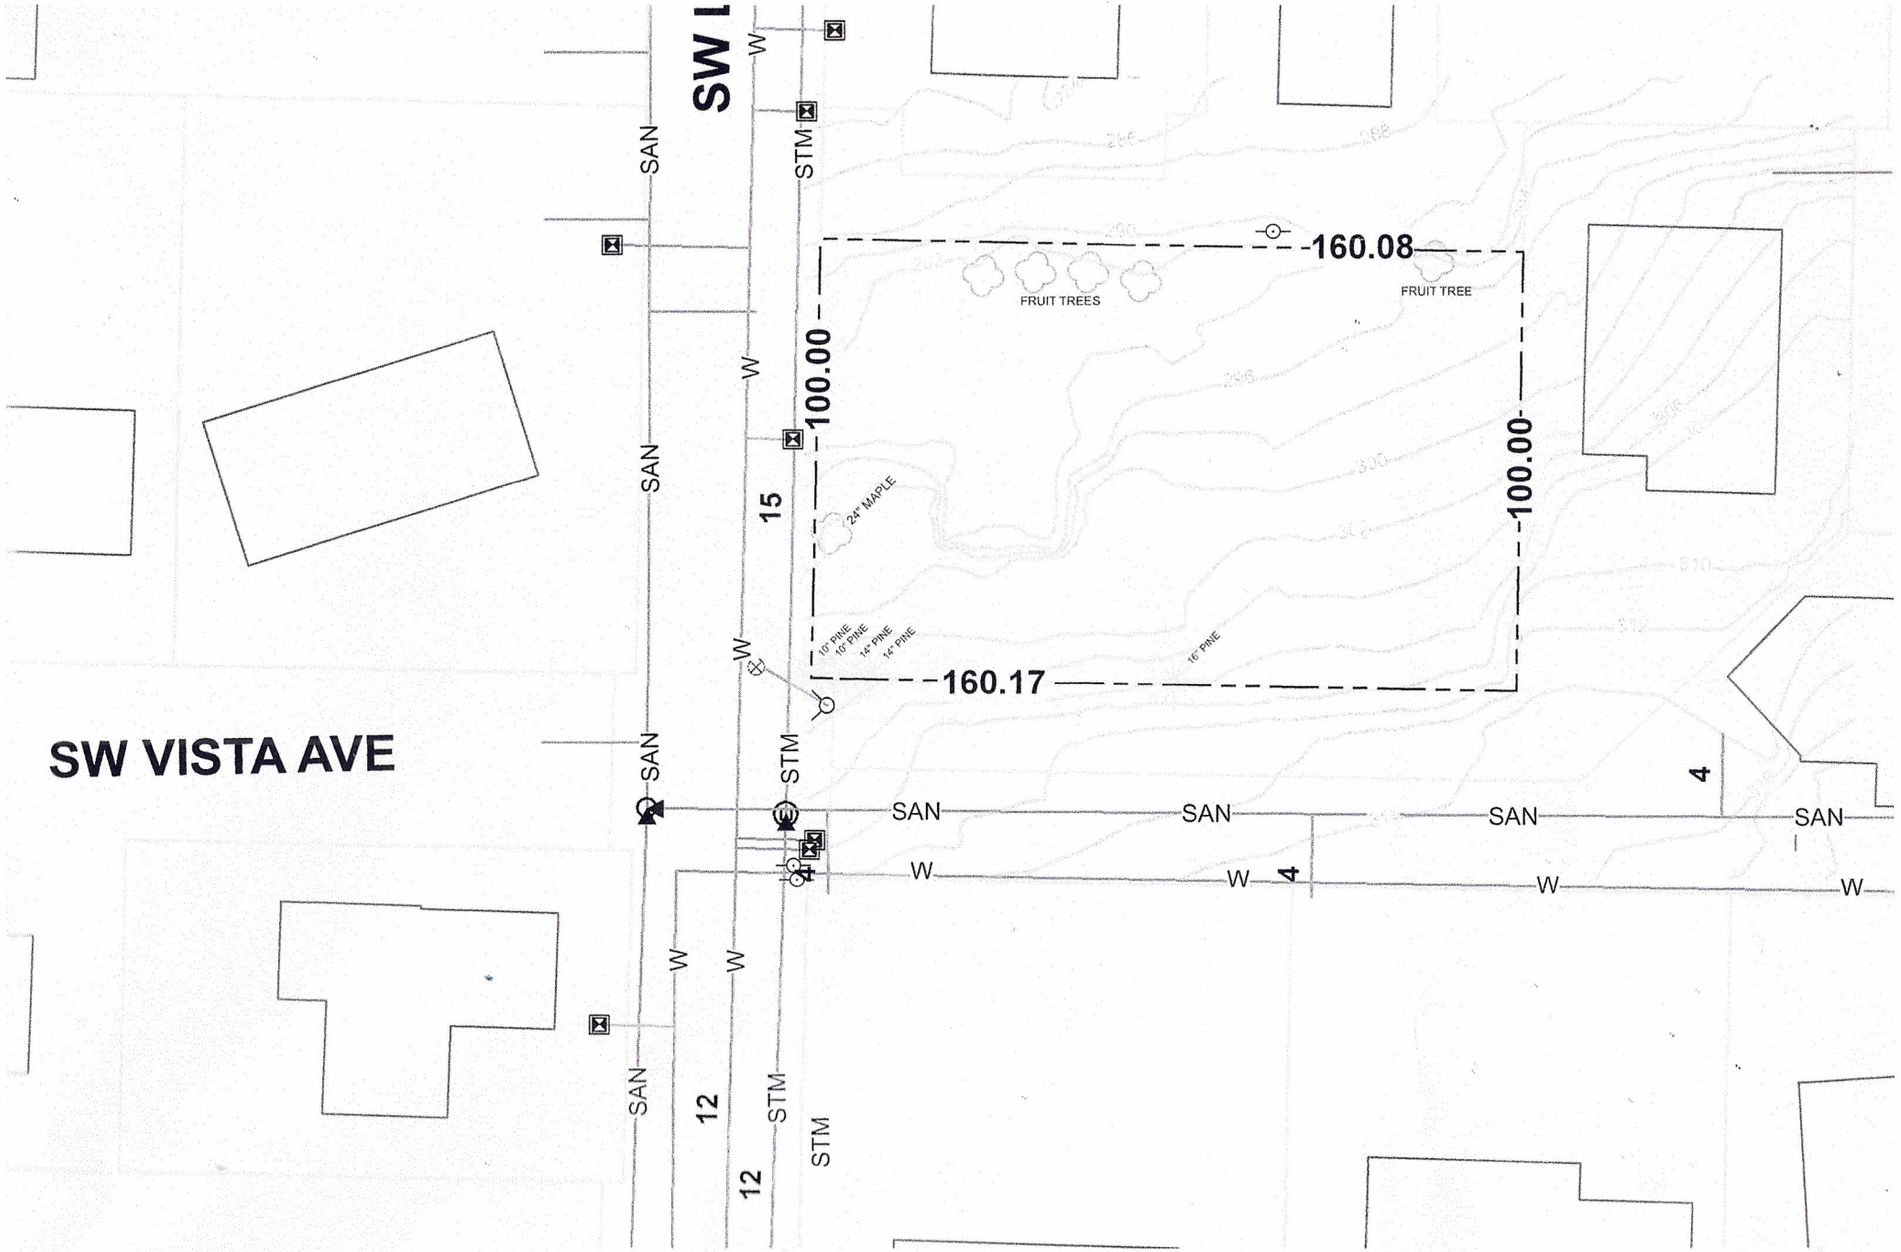

3	201306	20131306	AO DRAWN	AO DESIGNED	BM CHECKED
			1 inch = 40 feet SCALE	6/17/13 DATE	

Legacy Homes Inc
18025 SW Brookman Road
Sherwood, Oregon 97140

22886 SW Lincoln Street
TL 1400, Map2S1W32AC
Washington County, Oregon

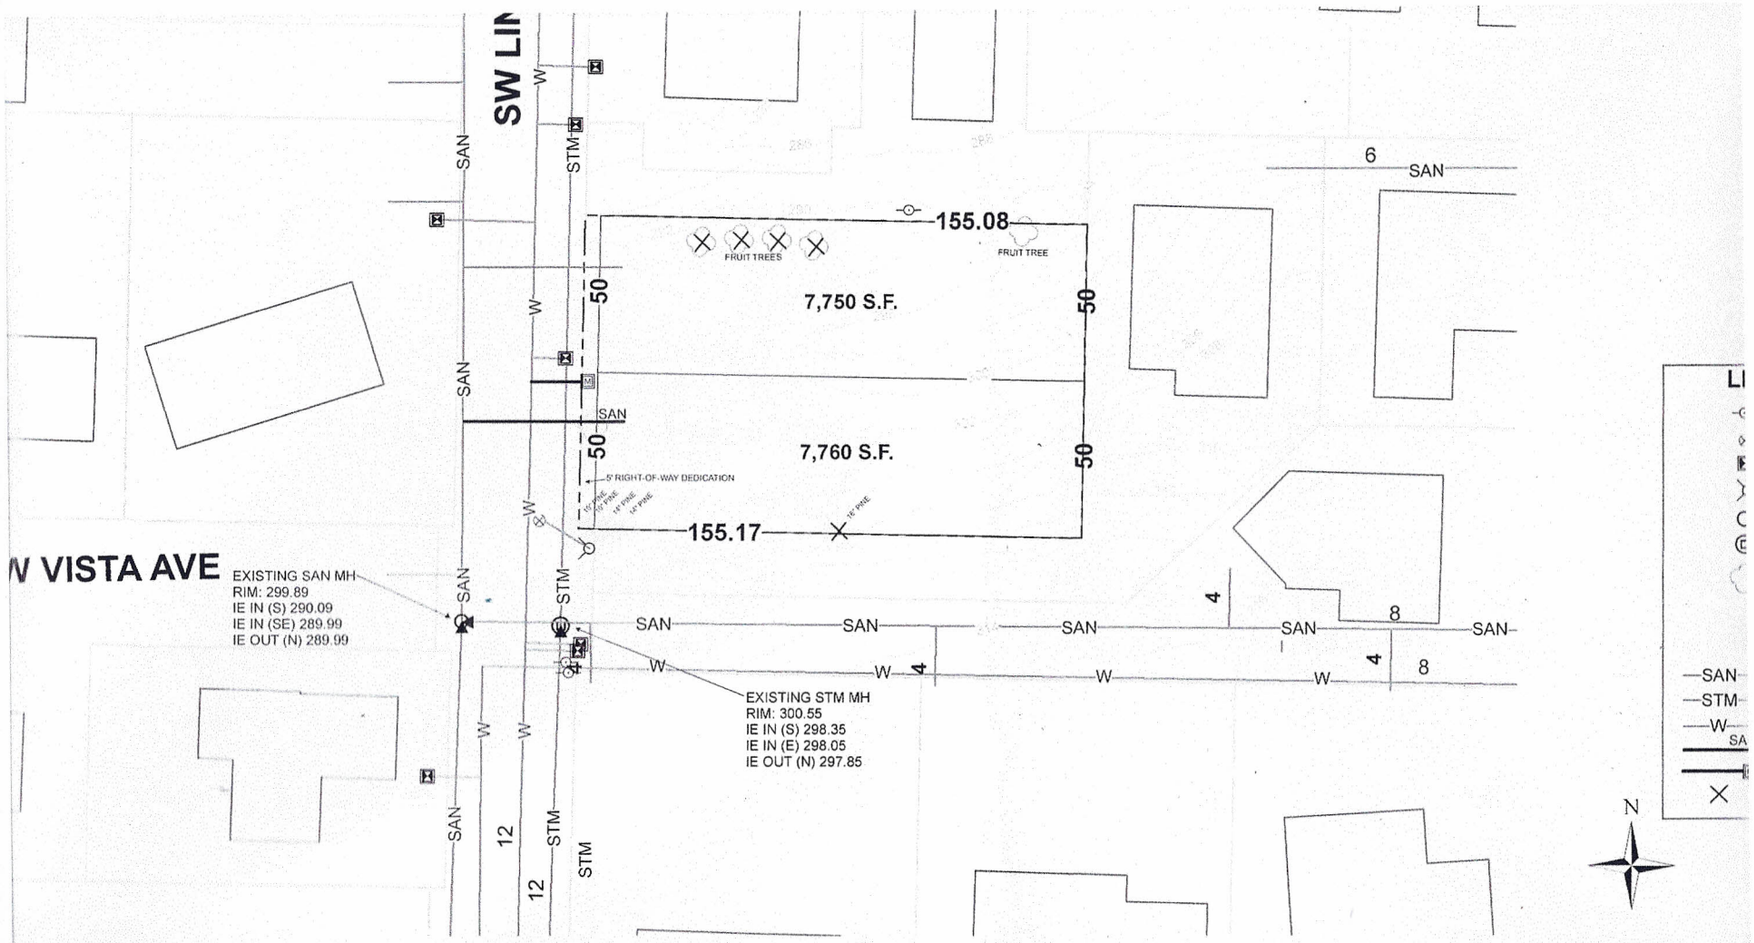

AO DRAWN	AO DESIGNED	BM CHECKED	
1 inch = 40 feet SCALE	6/17/13 DATE		

Legacy Homes Inc
18025 SW Brookman Road

22886 SW Lincoln Street
TL 1400, Map2S1W32AC

Preliminary 2-Lot